


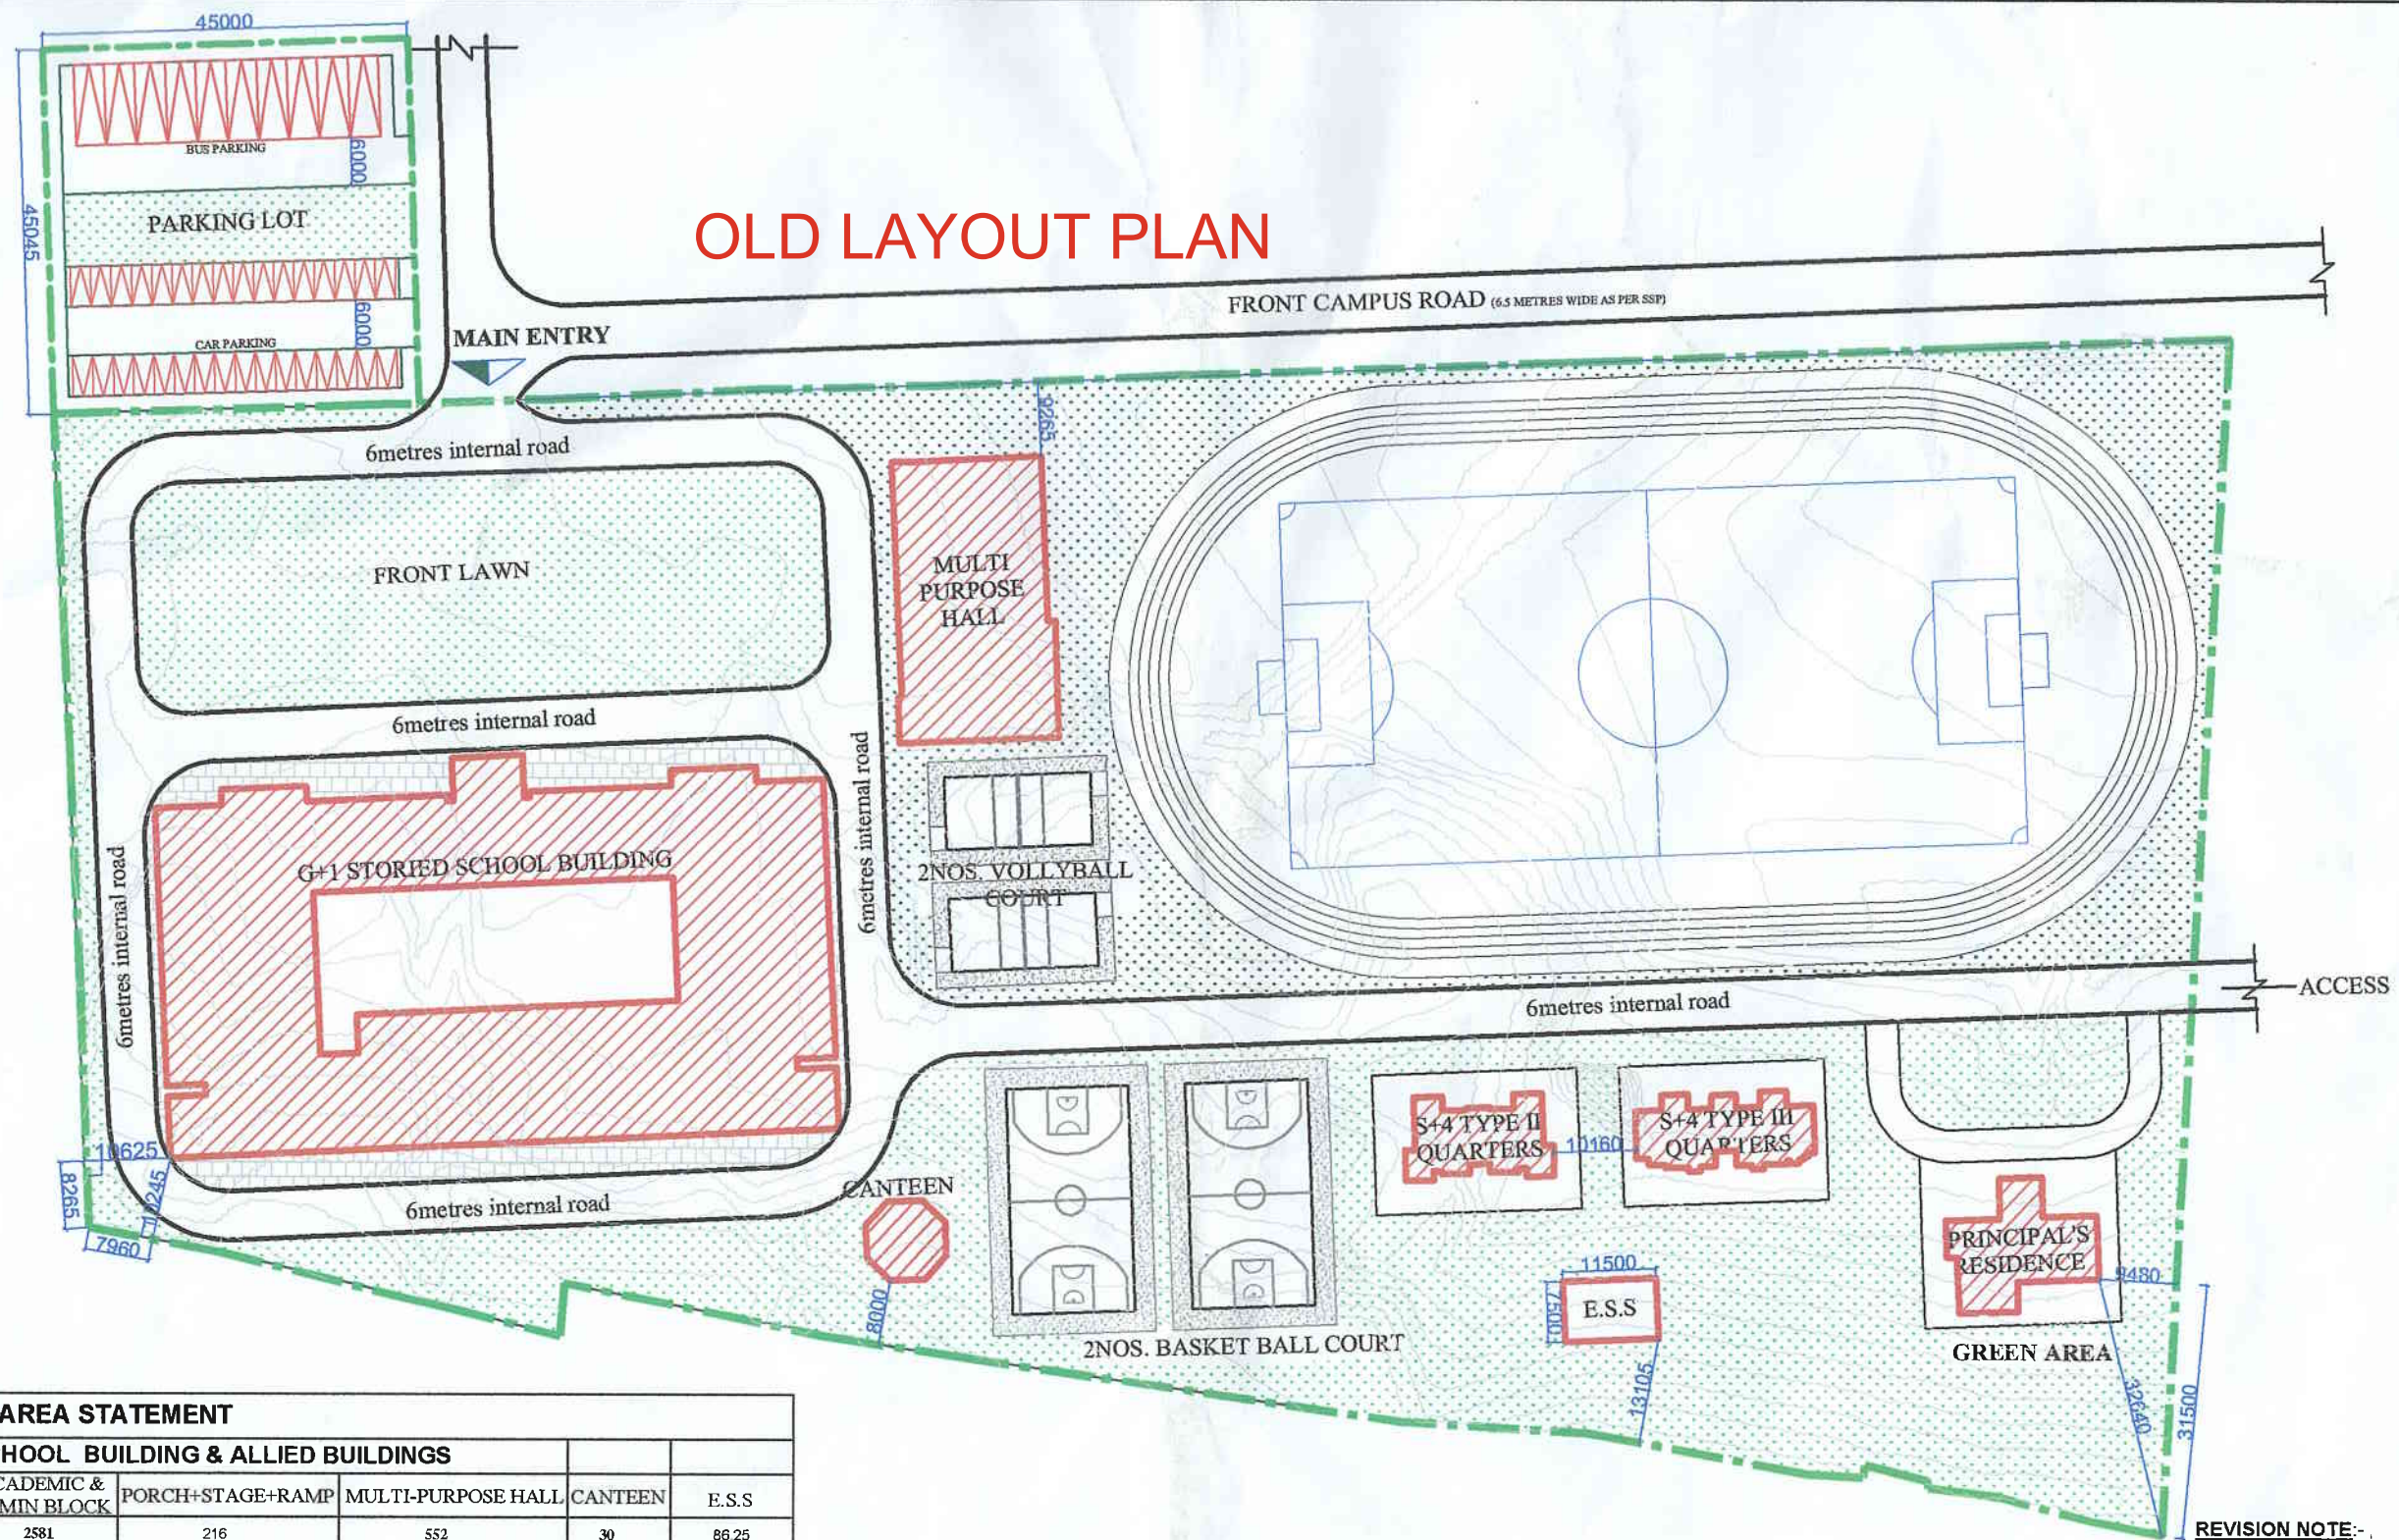

ACADEMIC AREA STATEMENT					
SCHOOL BUILDING & ALLIED BUILDINGS					
FLOOR	ACADEMIC & ADMIN BLOCK	PORCH+STAGE+RAMP	MULTI-PURPOSE HALL	CANTEN	E.S.S
GROUND FLOOR	2581	216	552	30	86.25
FIRST FLOOR	2560	-	-	-	-
MUMTY	62	-	-	-	-
TOTAL	5203	216	552	30	86.25
ACADEMIC TOTAL 6087.25 Sq.mts					

NOTE:-


- THIS DRAWING HAS BEEN PREPARED BASED ON DIGITIZED SITE SURVEY PLAN RECEIVED FROM CONCERNED EXECUTIVE ENGINEER VIA EMAIL DATED 16.02.2024 AND EMAIL INTIMATING CLIENT APPROVAL DATED 16.02.2024.
- THIS DRAWING IS PREPARED ON THE BASIS OF AA & ES CONVEYED BY REGISTRAR, NIT ROURKELA VIDE LETTER NO.NITR/RG/2024/L/0063 DATED 29.01.2024.
- THIS IS A CONCEPTUAL DRAWING. HOWEVER MAY BE MODIFIED IF REQUIRED IN COMPLIANCE WITH NBC, LOCAL BUILDING BY-LAWS, FIRE NORMS AND ACCESSIBILITY NORMS.
- CONSTRUCTION SHOULD NOT START WITHOUT APPROVAL FROM ALL STATUTORY AGENCIES LIKE LOCAL BODY, FIRE, AIRPORT AUTHORITY AND ALL OTHER AGENCIES REQUIRED FOR ERECTION OF THE SAID BUILDING INSIDE THE PLOT.
- PROVISIONS FOR MAINTENANCE TO BE KEPT IN ALL SERVICE DUCTS.
- LOCATION OF WINDOWS/ OPENINGS TO BE SHOWN ON FINALIZATION OF ELEVATION.
- THIS DRAWING IS SUBJECT TO SITE AND STRUCTURAL FEASIBILITY.
- THIS DRAWING IS SUBJECT TO AVAILABLE GROUND COVERAGE AND AVAILABLE F.A.R. AS PER BUILDING BYE LAWS
- ALL DIMENSIONS ARE IN MM IF NOT SPECIFIED OTHERWISE.
- DIMENSIONS AS WRITTEN SHOULD BE FOLLOWED AND DIMENSIONS SHOULD NOT BE SCALED.
- APPROVAL OF CLIENT DEPARTMENT ON ALL THE DRAWINGS SHOULD BE TAKEN AND A COPY OF ALL THE APPROVED DRAWINGS DULY SIGNED AND STAMPED SHOULD BE RETURNED TO THIS OFFICE FOR FURTHER NECESSARY ACTION AT OUR END
- ANY DISCREPANCY FOUND, SHOULD BE IMMEDIATELY BROUGHT TO THE NOTICE OF O/O CA, KOLKATA, CPWD.

RESIDENTIAL AREA STATEMENT							
FLOOR	STILT/ GROUND FLOOR	FIRST FLOOR	SECOND FLOOR	THIRD FLOOR	FOURTH FLOOR	ECS	TOTAL
TYPE II	UNITS	0	2	2	2		8
	AREA	167	167	167	167	8.0	835
TYPE III	UNITS	0	2	2	2		8
	AREA	186	186	186	186	10.0	930
TYPE V	UNITS	1	-	-	-		1
	AREA	208.50	-	-	-	2.0	208.5
							1973.5 Sq.mts

REVISION NOTE:-

R1) THIS DRAWING HAS BEEN REVISED BASED ON EMAIL FROM CONCERNED EXECUTIVE ENGINEER DATED, 02.04.2024

	O/o CHIEF ARCHITECT SDG (KOLKATA), C.P.W.D. NIZAM PALACE, KOLKATA		
	परियोजना का नाम :- PROPOSED 'A' TYPE KENDRIYA VIDYALAYA FOR NIT AT ROURKELA		
	DATE: APR' 24 SCALE: NTS DEALT BY:		
	DWG. NO.- CA(KOL)/12(2)/64/NITRKV/LOP/PD/01/R1 LAYOUT PLAN STAGE- SUBMISSION DRAWING		
 (S. DAS) ASS. ARCHITECT	 (G. GEORGE) ARCHITECT	 (B. NATH) SENIOR ARCHITECT	 (N. MUKHOPADHYAY) CHIEF ARCHITECT

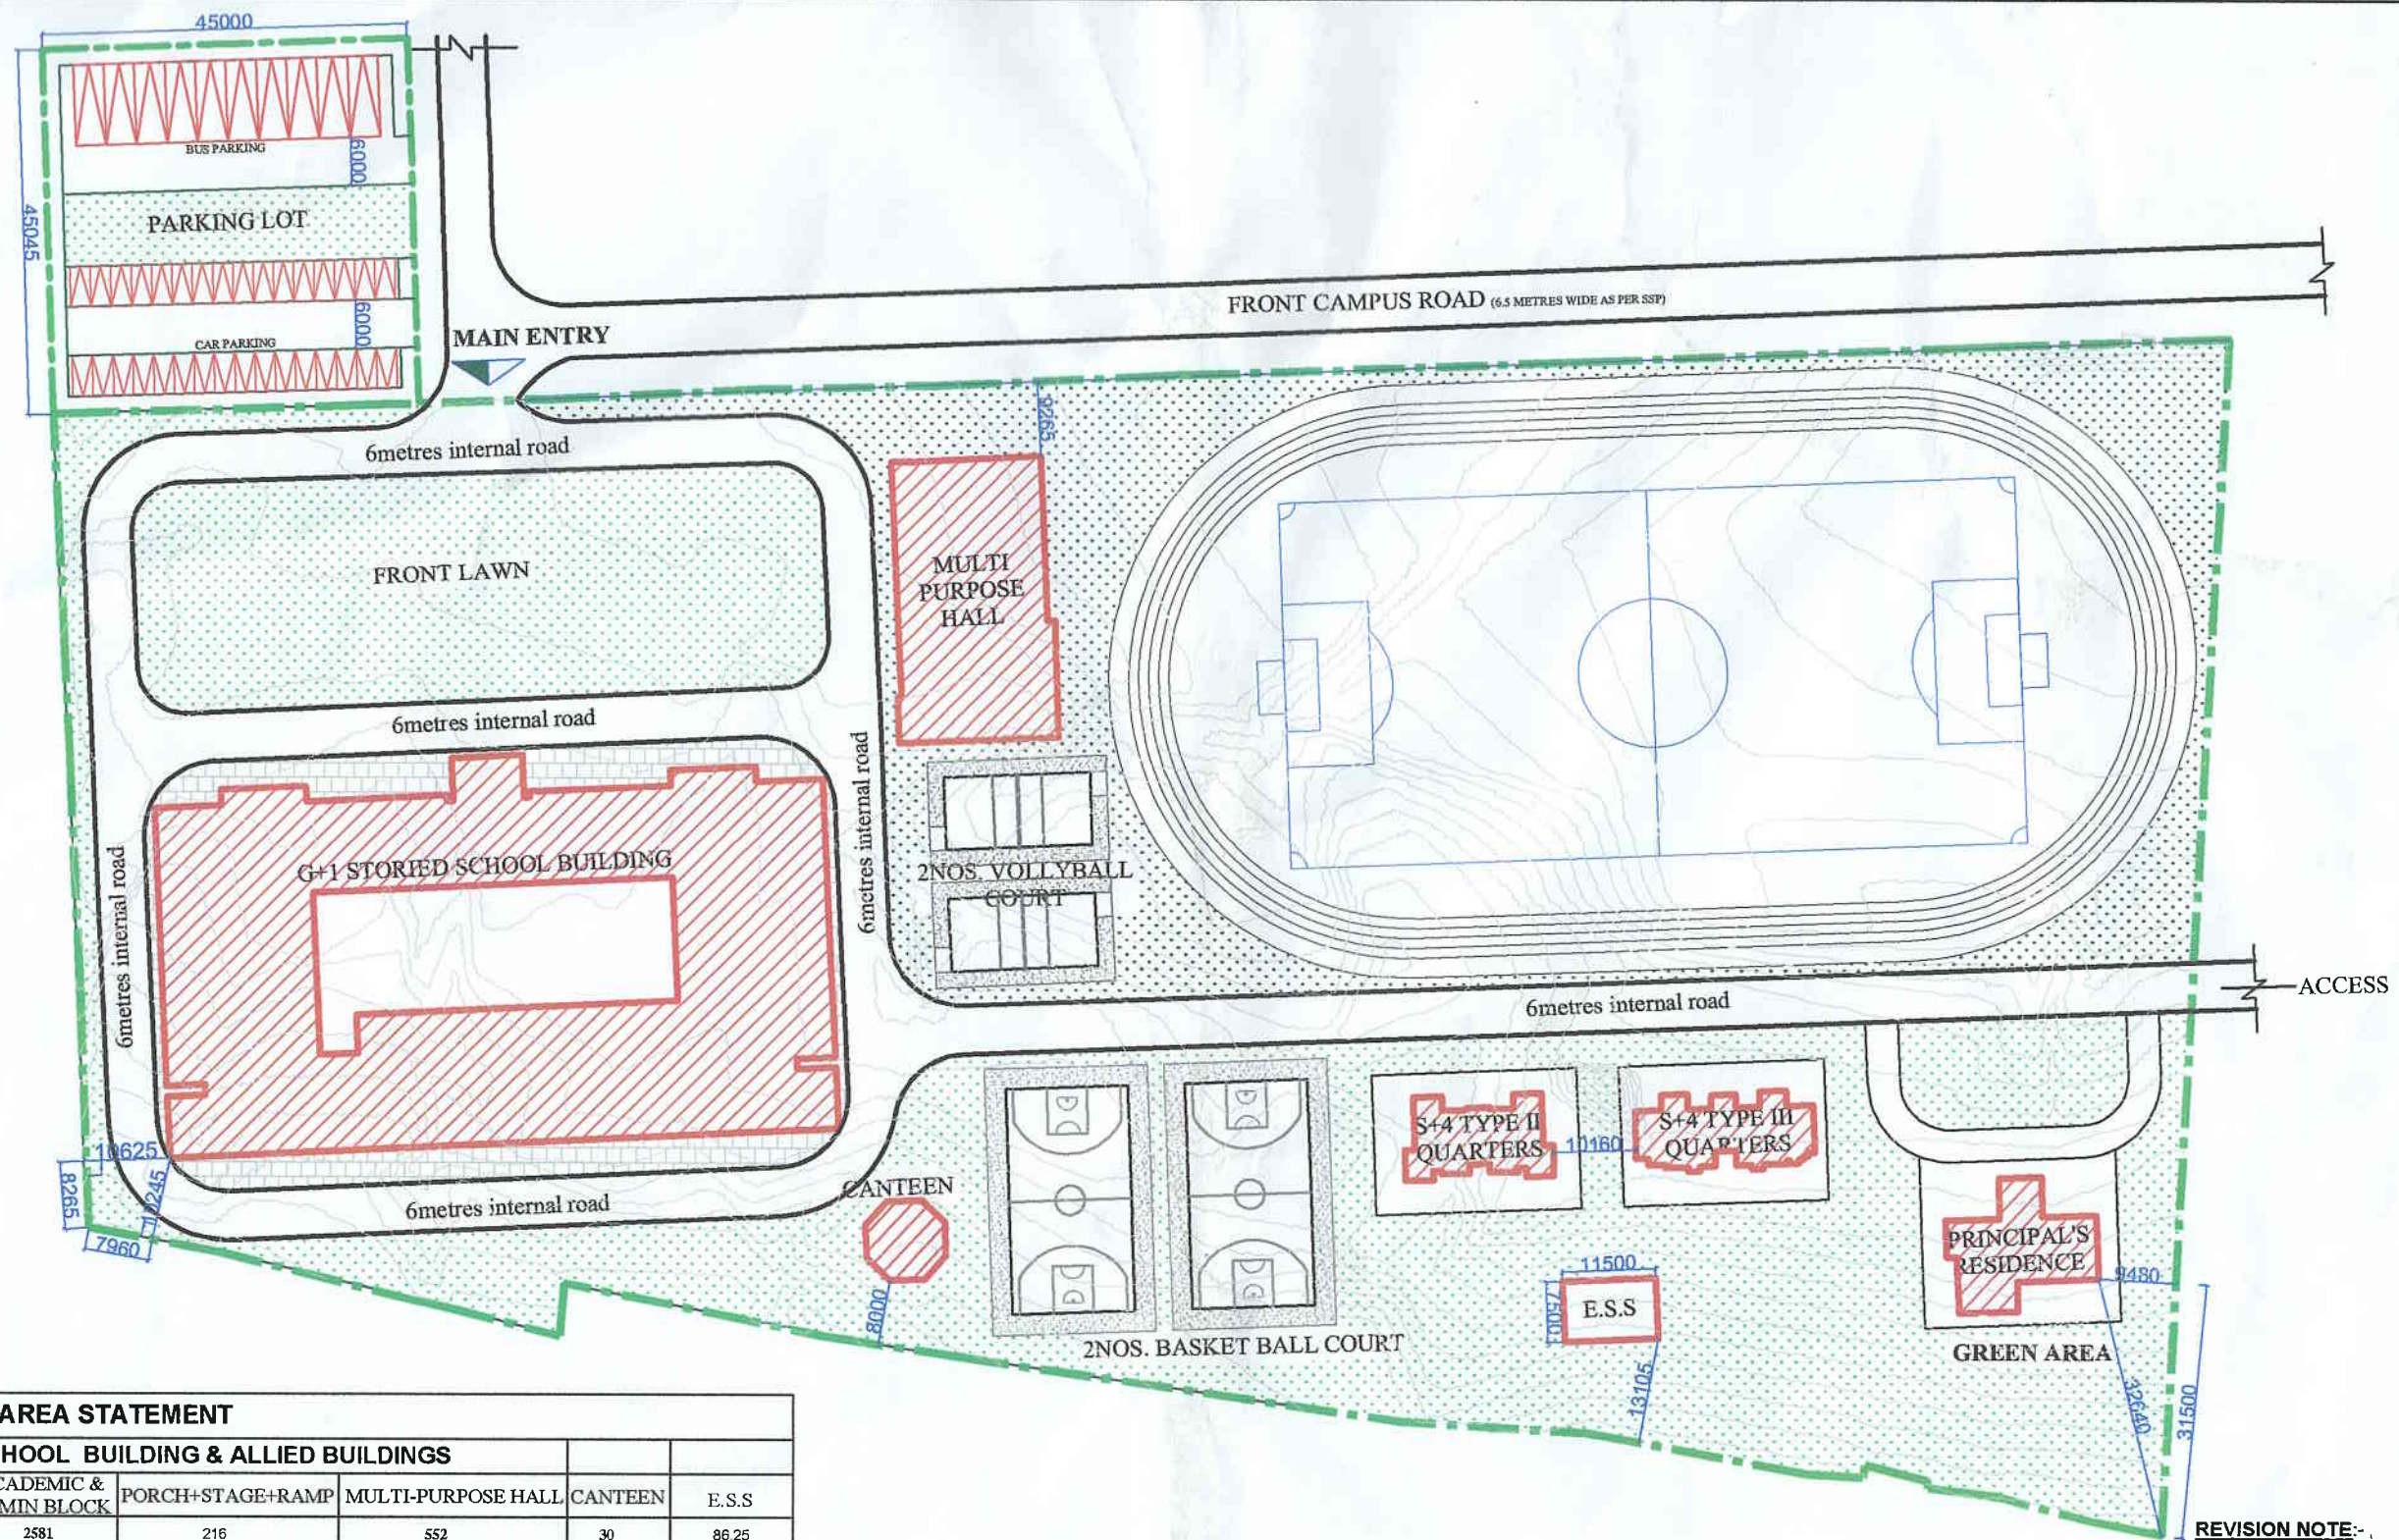

ACADEMIC AREA STATEMENT

SCHOOL BUILDING & ALLIED BUILDINGS					
FLOOR	ACADEMIC & ADMIN BLOCK	PORCH+STAGE+RAMP	MULTI-PURPOSE HALL	CANTEEN	E.S.S
GROUND FLOOR	2581	216	552	30	86.25
FIRST FLOOR	2560	-	-	-	-
MUMTY	62	-	-	-	-
TOTAL	5203	216	552	30	86.25
ACADEMIC TOTAL 6087.25 Sq.mts					

NOTE:-

- THIS DRAWING HAS BEEN PREPARED BASED ON DIGITIZED SITE SURVEY PLAN RECEIVED FROM CONCERNED EXECUTIVE ENGINEER VIA EMAIL DATED 16.02.2024 AND EMAIL INTIMATING CLIENT APPROVAL DATED 16.02.2024.
- THIS DRAWING IS PREPARED ON THE BASIS OF AA & ES CONVEYED BY REGISTRAR, NIT ROURKELA VIDE LETTER NO.NITR/RG/2024/L/0063 DATED 29.01.2024.
- THIS IS A CONCEPTUAL DRAWING. HOWEVER MAY BE MODIFIED IF REQUIRED IN COMPLIANCE WITH NBC, LOCAL BUILDING BY-LAWS, FIRE NORMS AND ACCESSIBILITY NORMS.
- CONSTRUCTION SHOULD NOT START WITHOUT APPROVAL FROM ALL STATUTORY AGENCIES LIKE LOCAL BODY, FIRE, AIRPORT AUTHORITY AND ALL OTHER AGENCIES REQUIRED FOR ERECTION OF THE SAID BUILDING INSIDE THE PLOT.
- PROVISIONS FOR MAINTENANCE TO BE KEPT IN ALL SERVICE DUCTS.
- LOCATION OF WINDOWS/ OPENINGS TO BE SHOWN ON FINALIZATION OF ELEVATION.
- THIS DRAWING IS SUBJECT TO SITE AND STRUCTURAL FEASIBILITY.
- THIS DRAWING IS SUBJECT TO AVAILABLE GROUND COVERAGE AND AVAILABLE F.A.R. AS PER BUILDING BYE LAWS
- ALL DIMENSIONS ARE IN MM IF NOT SPECIFIED OTHERWISE.
- DIMENSIONS AS WRITTEN SHOULD BE FOLLOWED AND DIMENSIONS SHOULD NOT BE SCALED.
- APPROVAL OF CLIENT DEPARTMENT ON ALL THE DRAWINGS SHOULD BE TAKEN AND A COPY OF ALL THE APPROVED DRAWINGS DULY SIGNED AND STAMPED SHOULD BE RETURNED TO THIS OFFICE FOR FURTHER NECESSARY ACTION AT OUR END
- ANY DISCREPANCY FOUND, SHOULD BE IMMEDIATELY BROUGHT TO THE NOTICE OF O/O CA, KOLKATA, CPWD.


RESIDENTIAL AREA STATEMENT

FLOOR	STILT/ GROUND FLOOR	FIRST FLOOR	SECOND FLOOR	THIRD FLOOR	FOURTH FLOOR	ECS	TOTAL
TYPE II	UNITS	0	2	2	2		8
	AREA	167	167	167	167	8.0	835
TYPE III	UNITS	0	2	2	2		8
	AREA	186	186	186	186	10.0	930
TYPE V	UNITS	1	-	-	-		1
	AREA	208.50	-	-	-	2.0	208.5
							1973.5 Sq.mts

REVISION NOTE:-

R1) THIS DRAWING HAS BEEN REVISED BASED ON EMAIL FROM CONCERNED EXECUTIVE ENGINEER DATED, 02.04.2024

	O/o CHIEF ARCHITECT SDG (KOLKATA), C.P.W.D. NIZAM PALACE, KOLKATA		
	परियोजना का नाम :- PROPOSED 'A' TYPE KENDRIYA VIDYALAYA FOR NIT AT ROURKELA		
	DATE: APR' 24 SCALE: NTS DEALT BY:		
	DWG. NO.- CA(KOL)/12(2)/64/NITRKV/LOP/PD/01/R1 LAYOUT PLAN STAGE- SUBMISSION DRAWING		
(S. DAS) ASS. ARCHITECT	(G. GEORGE) ARCHITECT	(B. NATH) SENIOR ARCHITECT	(N. MUKHOPADHYAY) CHIEF ARCHITECT

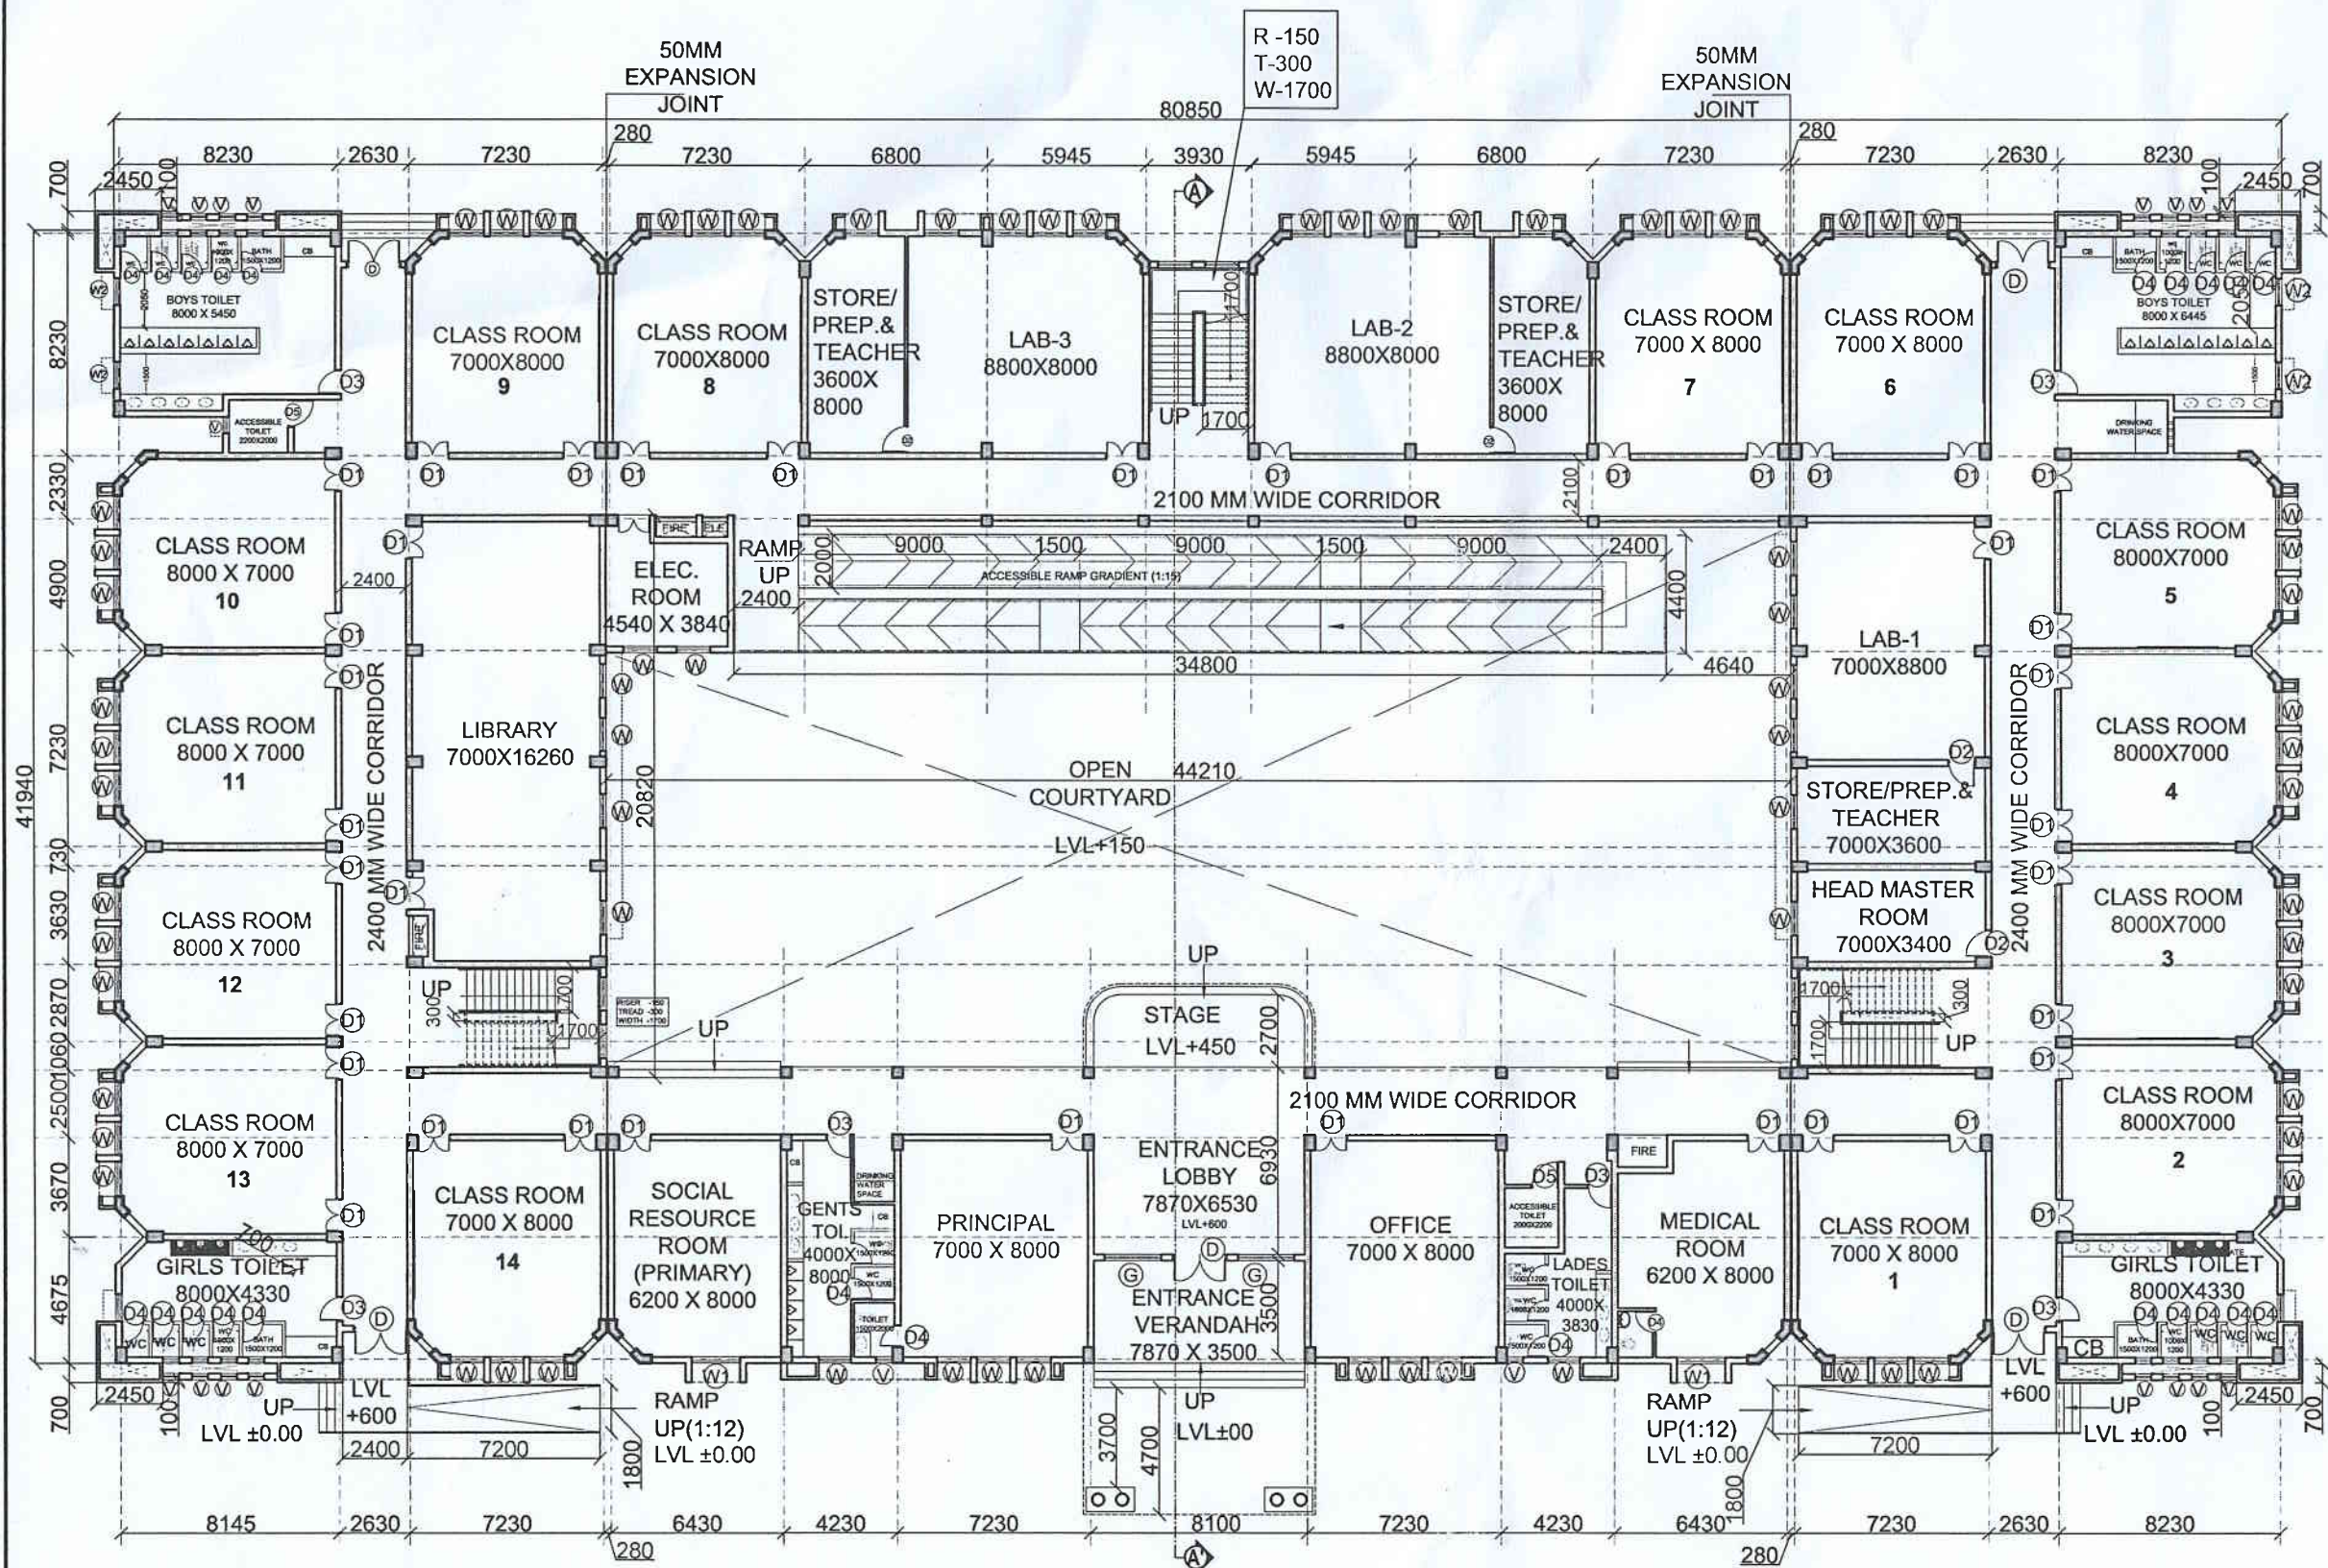

GROUND FLOOR PLAN

NOTE:-

1. THIS DRAWING HAS BEEN PREPARED BASED ON DIGITIZED SITE SURVEY PLAN RECEIVED FROM CONCERNED EXECUTIVE ENGINEER VIA EMAIL DATED 16.02.2024 AND EMAIL INTIMATING CLIENT APPROVAL DATED 16.02.2024.
2. THIS DRAWING IS PREPARED ON THE BASIS OF AA & ES CONVEYED BY REGISTRAR, NIT ROURKELA VIDE LETTER NO.NITR/ RG/2024/L/0063 DATED 29.01.2024.
3. THIS IS A CONCEPTUAL DRAWING. HOWEVER MAY BE MODIFIED IF REQUIRED IN COMPLIANCE WITH NBC, LOCAL BUILDING BY-LAWS, FIRE NORMS AND ACCESSIBILITY NORMS.
4. CONSTRUCTION SHOULD NOT START WITHOUT APPROVAL FROM ALL STATUTORY AGENCIES LIKE LOCAL BODY, FIRE, AIRPORT AUTHORITY AND ALL OTHER AGENCIES REQUIRED FOR ERECTION OF THE SAID BUILDING INSIDE THE PLOT.
5. PROVISIONS FOR MAINTENANCE TO BE KEPT IN ALL SERVICE DUCTS.
6. LOCATION OF WINDOWS/ OPENINGS TO BE SHOWN ON FINALIZATION OF ELEVATION.
7. THIS DRAWING IS SUBJECT TO SITE AND STRUCTURAL FEASIBILITY.
8. THIS DRAWING IS SUBJECT TO AVAILABLE GROUND COVERAGE AND AVAILABLE F.A.R. AS PER BUILDING BYE LAWS
9. ALL DIMENSIONS ARE IN MM IF NOT SPECIFIED OTHERWISE.
10. DIMENSIONS AS WRITTEN SHOULD BE FOLLOWED AND DIMENSIONS SHOULD NOT BE SCALED.
11. APPROVAL OF CLIENT DEPARTMENT ON ALL THE DRAWINGS SHOULD BE TAKEN AND A COPY OF ALL THE APPROVED DRAWINGS DULY SIGNED AND STAMPED SHOULD BE RETURNED TO THIS OFFICE FOR FURTHER NECESSARY ACTION AT OUR END
12. ANY DISCREPANCY FOUND, SHOULD BE IMMEDIATELY BROUGHT TO THE NOTICE OF O/O CA, KOLKATA, CPWD.

SCHEDULE OF OPENINGS - DOORS & WINDOWS

S.NO.	TYPE	SIZE	SILL AT	LINTEL AT
		WIDTH	HEIGHT	
1.	D	2000	2700	-
2.	D1	1200	2700	-
3.	D2	1000	2700	-
4.	D3	900	2100	-
5.	D4	800	2100	-

WINDOWS

1.	W	1250	1800	900	2700
2.	W1	1800	1800	900	2700
3.	G	2100	2250	450	2700

VENTILATOR

1.	V	600	600	2100	2700
----	---	-----	-----	------	------

AREA STATEMENT

GROUND FLOOR AREA	-	2581.00 SQ.M.
FIRST FLOOR AREA	-	2560.00 SQ.M.
2 NOS. STAIRCASE MUMTY	-	62.00 SQ.M.
TOTAL AREA	-	5203.00 SQ.M. —A
EXTRA AREA		
PORCH	-	25.00 SQ.M. (50 %)
STAGE	-	13.00 SQ.M. (50 %)
1 NO. FLOOR TO FLOOR RAMP	-	154.00 SQ.M.
2 NOS. ACCESSIBLE RAMP	-	24.00 SQ.M. (50 %)
TOTAL AREA	-	216.00 SQ.M. —B

TOTAL AREA - A+B = 5419 SQ.M.



O/o CHIEF ARCHITECT
SDG (KOLKATA), C.P.W.D.
NIZAM PALACE, KOLKATA.

परियोजना का नाम :-
PROPOSED 'A' TYPE KENDRIYA VIDYALAYA FOR NIT AT ROURKELA

DATE : APR' 24

DWG. NO.-
CA(KOL)/12(2)/64/NITRKV/SB/PD/01/1259/R1

SCALE - NTS

GROUND FLOOR PLAN

DEALT BY :

STAGE- **PRELIMINARY DRAWING**

(S. DAS)

(S. DAS)
ASS. ARCHITECT

(G. GEORGE)


(G. GEORGE)
ARCHITECT

(B. NATH)

(B. NATH)
SENIOR ARCHITECT

(N. MUKHOPADHYAY)

(N. MUKHOPADHYAY)
CHIEF ARCHITECT

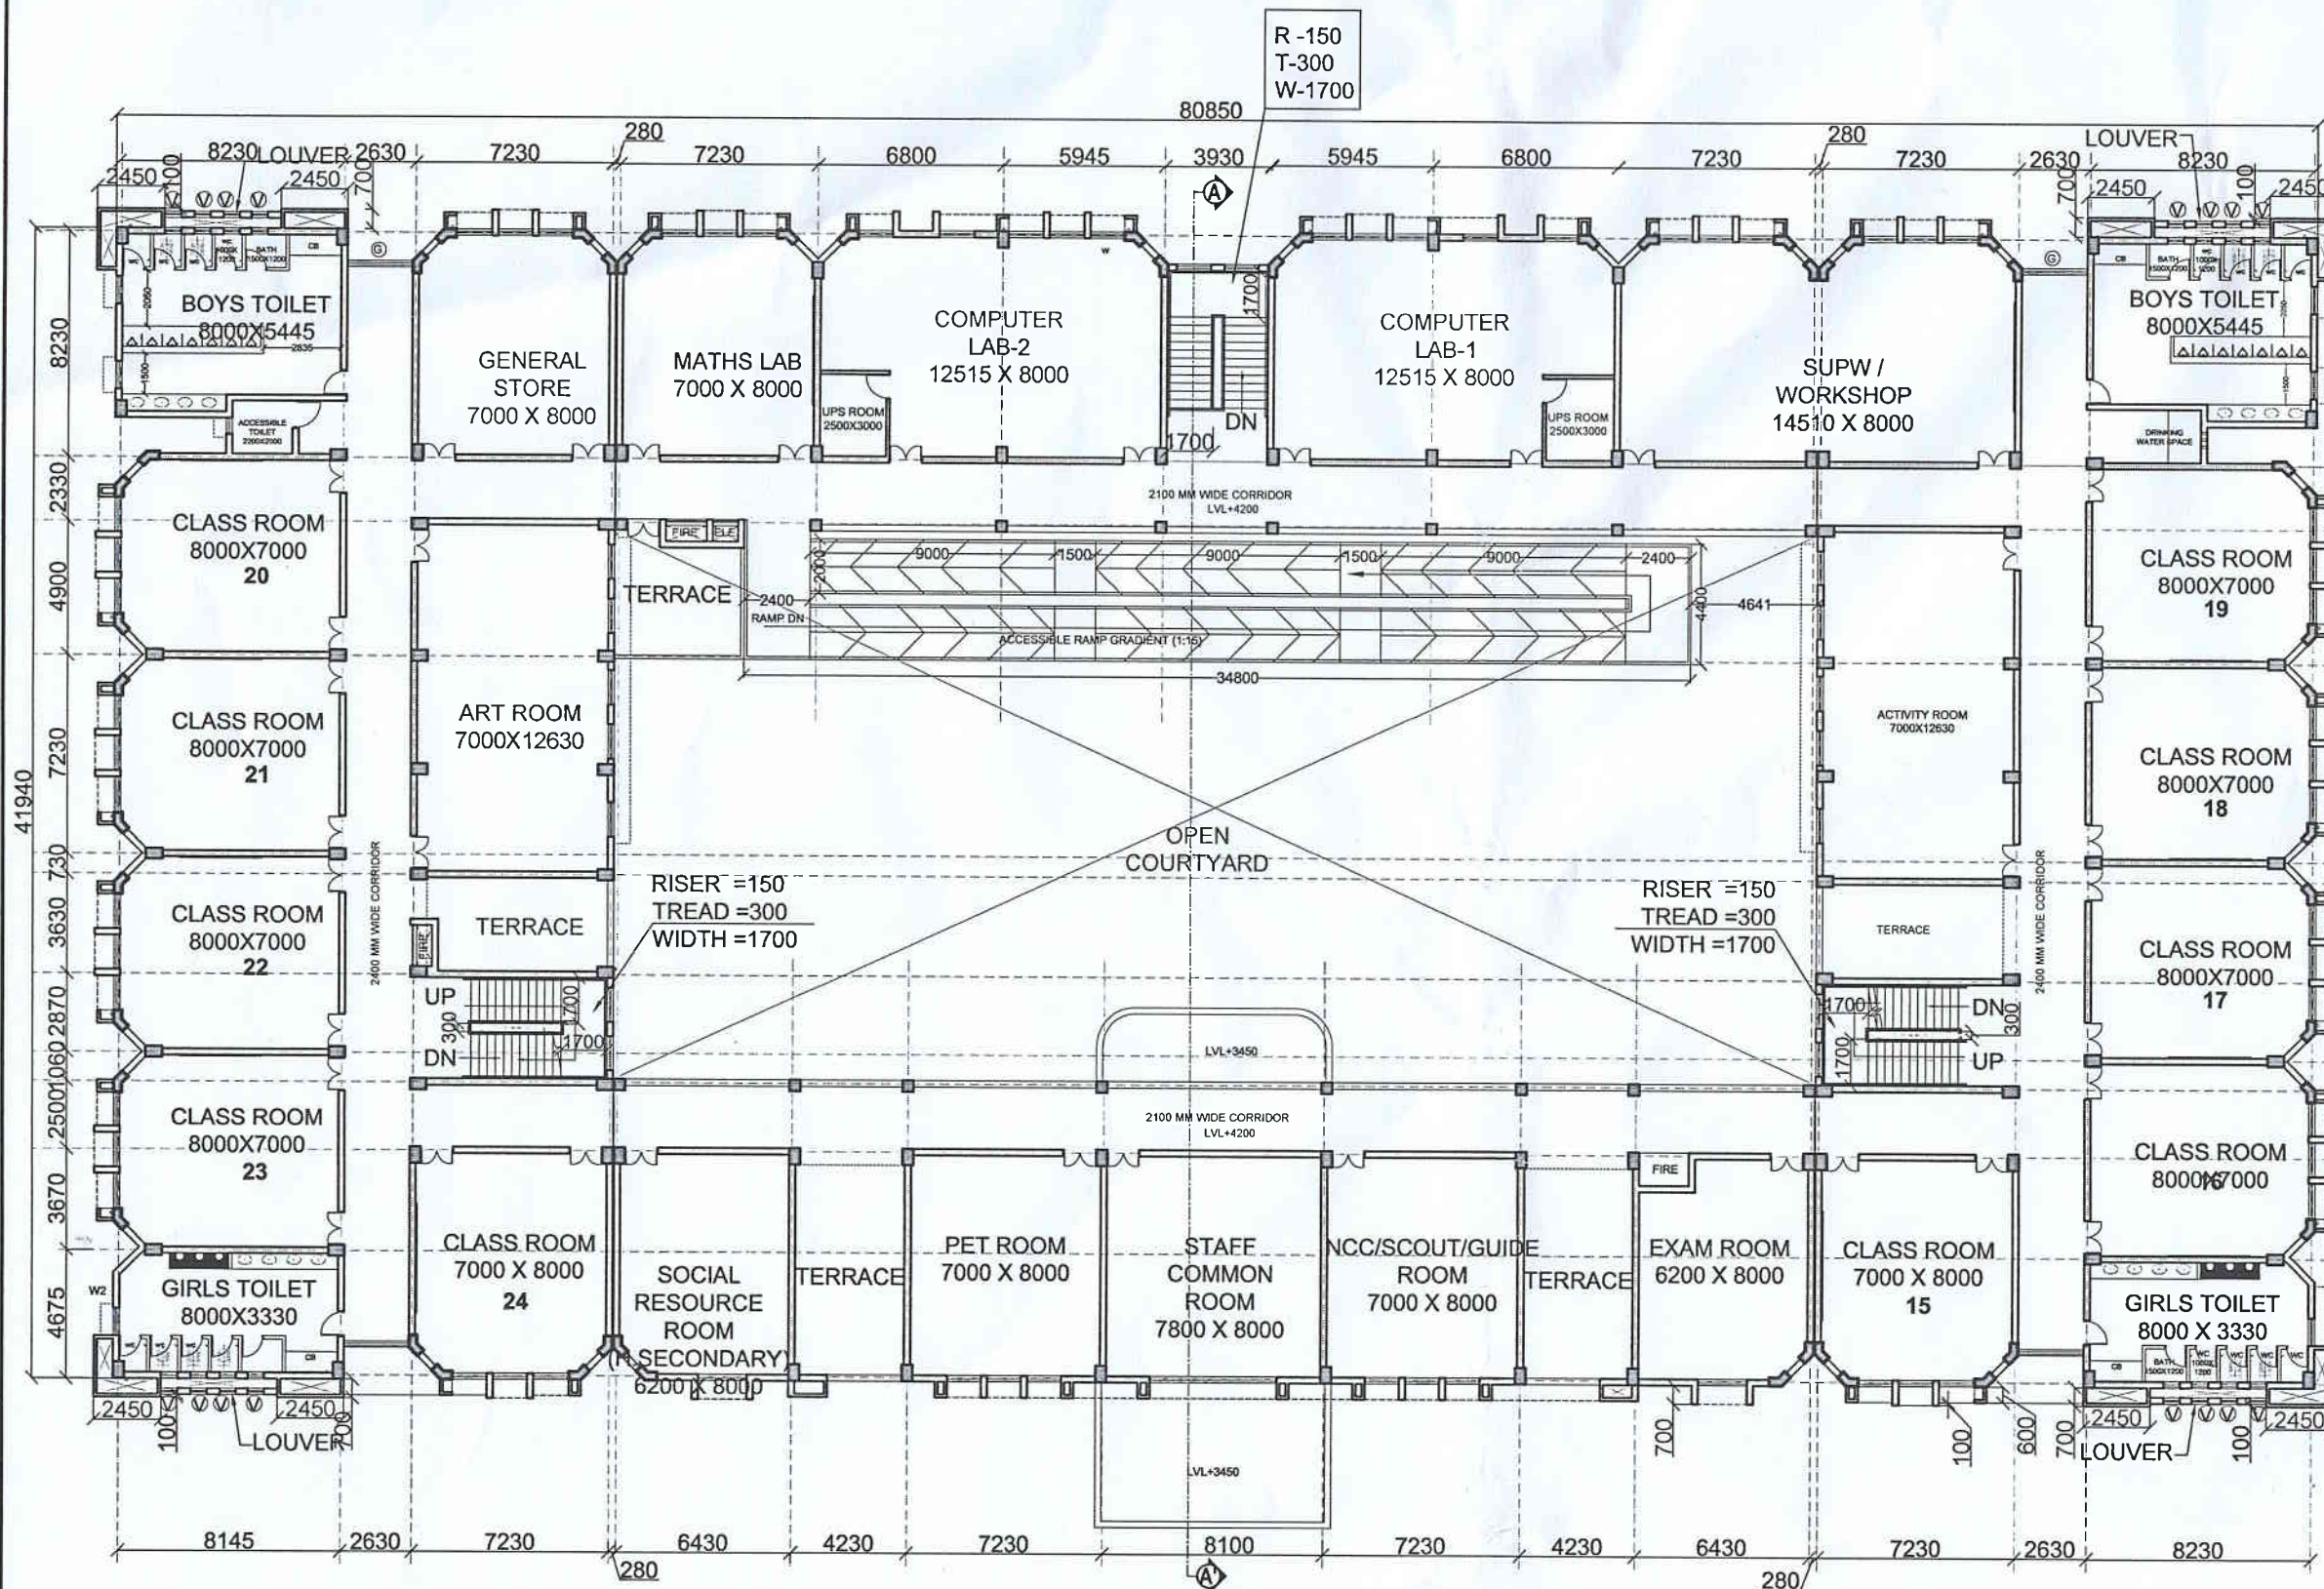

FIRST FLOOR PLAN

- NOTE:-**
1. THIS DRAWING HAS BEEN PREPARED BASED ON DIGITIZED SITE SURVEY PLAN RECEIVED FROM CONCERNED EXECUTIVE ENGINEER VIA EMAIL DATED 16.02.2024 AND EMAIL INTIMATING CLIENT APPROVAL DATED 16.02.2024.
 2. THIS DRAWING IS PREPARED ON THE BASIS OF AA & ES CONVEYED BY REGISTRAR, NIT ROURKELA VIDE LETTER NO.NITR/ RG/2024/L/0063 DATED 29.01.2024.
 3. THIS IS A CONCEPTUAL DRAWING. HOWEVER MAY BE MODIFIED IF REQUIRED IN COMPLIANCE WITH NBC, LOCAL BUILDING BY-LAWS, FIRE NORMS AND ACCESSIBILITY NORMS.
 4. CONSTRUCTION SHOULD NOT START WITHOUT APPROVAL FROM ALL STATUTORY AGENCIES LIKE LOCAL BODY, FIRE, AIRPORT AUTHORITY AND ALL OTHER AGENCIES REQUIRED FOR ERECTION OF THE SAID BUILDING INSIDE THE PLOT.
 5. PROVISIONS FOR MAINTENANCE TO BE KEPT IN ALL SERVICE DUCTS.
 6. LOCATION OF WINDOWS/ OPENINGS TO BE SHOWN ON FINALIZATION OF ELEVATION.
 7. THIS DRAWING IS SUBJECT TO SITE AND STRUCTURAL FEASIBILITY.
 8. THIS DRAWING IS SUBJECT TO AVAILABLE GROUND COVERAGE AND AVAILABLE F.A.R. AS PER BUILDING BYE LAWS
 9. ALL DIMENSIONS ARE IN MM IF NOT SPECIFIED OTHERWISE.
 10. DIMENSIONS AS WRITTEN SHOULD BE FOLLOWED AND DIMENSIONS SHOULD NOT BE SCALED.
 11. APPROVAL OF CLIENT DEPARTMENT ON ALL THE DRAWINGS SHOULD BE TAKEN AND A COPY OF ALL THE APPROVED DRAWINGS DULY SIGNED AND STAMPED SHOULD BE RETURNED TO THIS OFFICE FOR FURTHER NECESSARY ACTION AT OUR END
 12. ANY DISCREPANCY FOUND, SHOULD BE IMMEDIATELY BROUGHT TO THE NOTICE OF O/O CA, KOLKATA, CPWD.

SCHEDULE OF OPENINGS - DOORS & WINDOWS

S.NO.	TYPE	SIZE	SILL AT	LINTEL AT
		WIDTH HEIGHT		
1.	D	2000 2700	-	2700
2.	D1	1200 2700	-	2700
3.	D2	1000 2700	-	2700
4.	D3	900 2100	-	2100
5.	D4	800 2100	-	2100

WINDOWS

1.	W	1250 1800	900	2700
2.	W1	1800 1800	900	2700
3.	G	2100 2250	450	2700

VENTILATOR

1.	V	600 600	2100	2700
----	---	---------	------	------



O/o CHIEF ARCHITECT
SDG (KOLKATA), C.P.W.D.
NIZAM PALACE, KOLKATA.

परियोजना का नाम :-
PROPOSED 'A' TYPE KENDRIYA VIDYALAYA FOR NIT AT ROURKELA

DATE : APR' 24
DWG. NO.-
CA(KOL)/12(2)/64/NITRKV/SB/PD/02/1260/R1

SCALE - NTS
DEALT BY.

FIRST FLOOR PLAN


STAGE- PRELIMINARY DRAWING

(S. DAS)
ASS. ARCHITECT

(G. GEORGE)
ARCHITECT

(B. NATH)
SENIOR ARCHITECT

(N. MUKHOPADHYAY)
CHIEF ARCHITECT

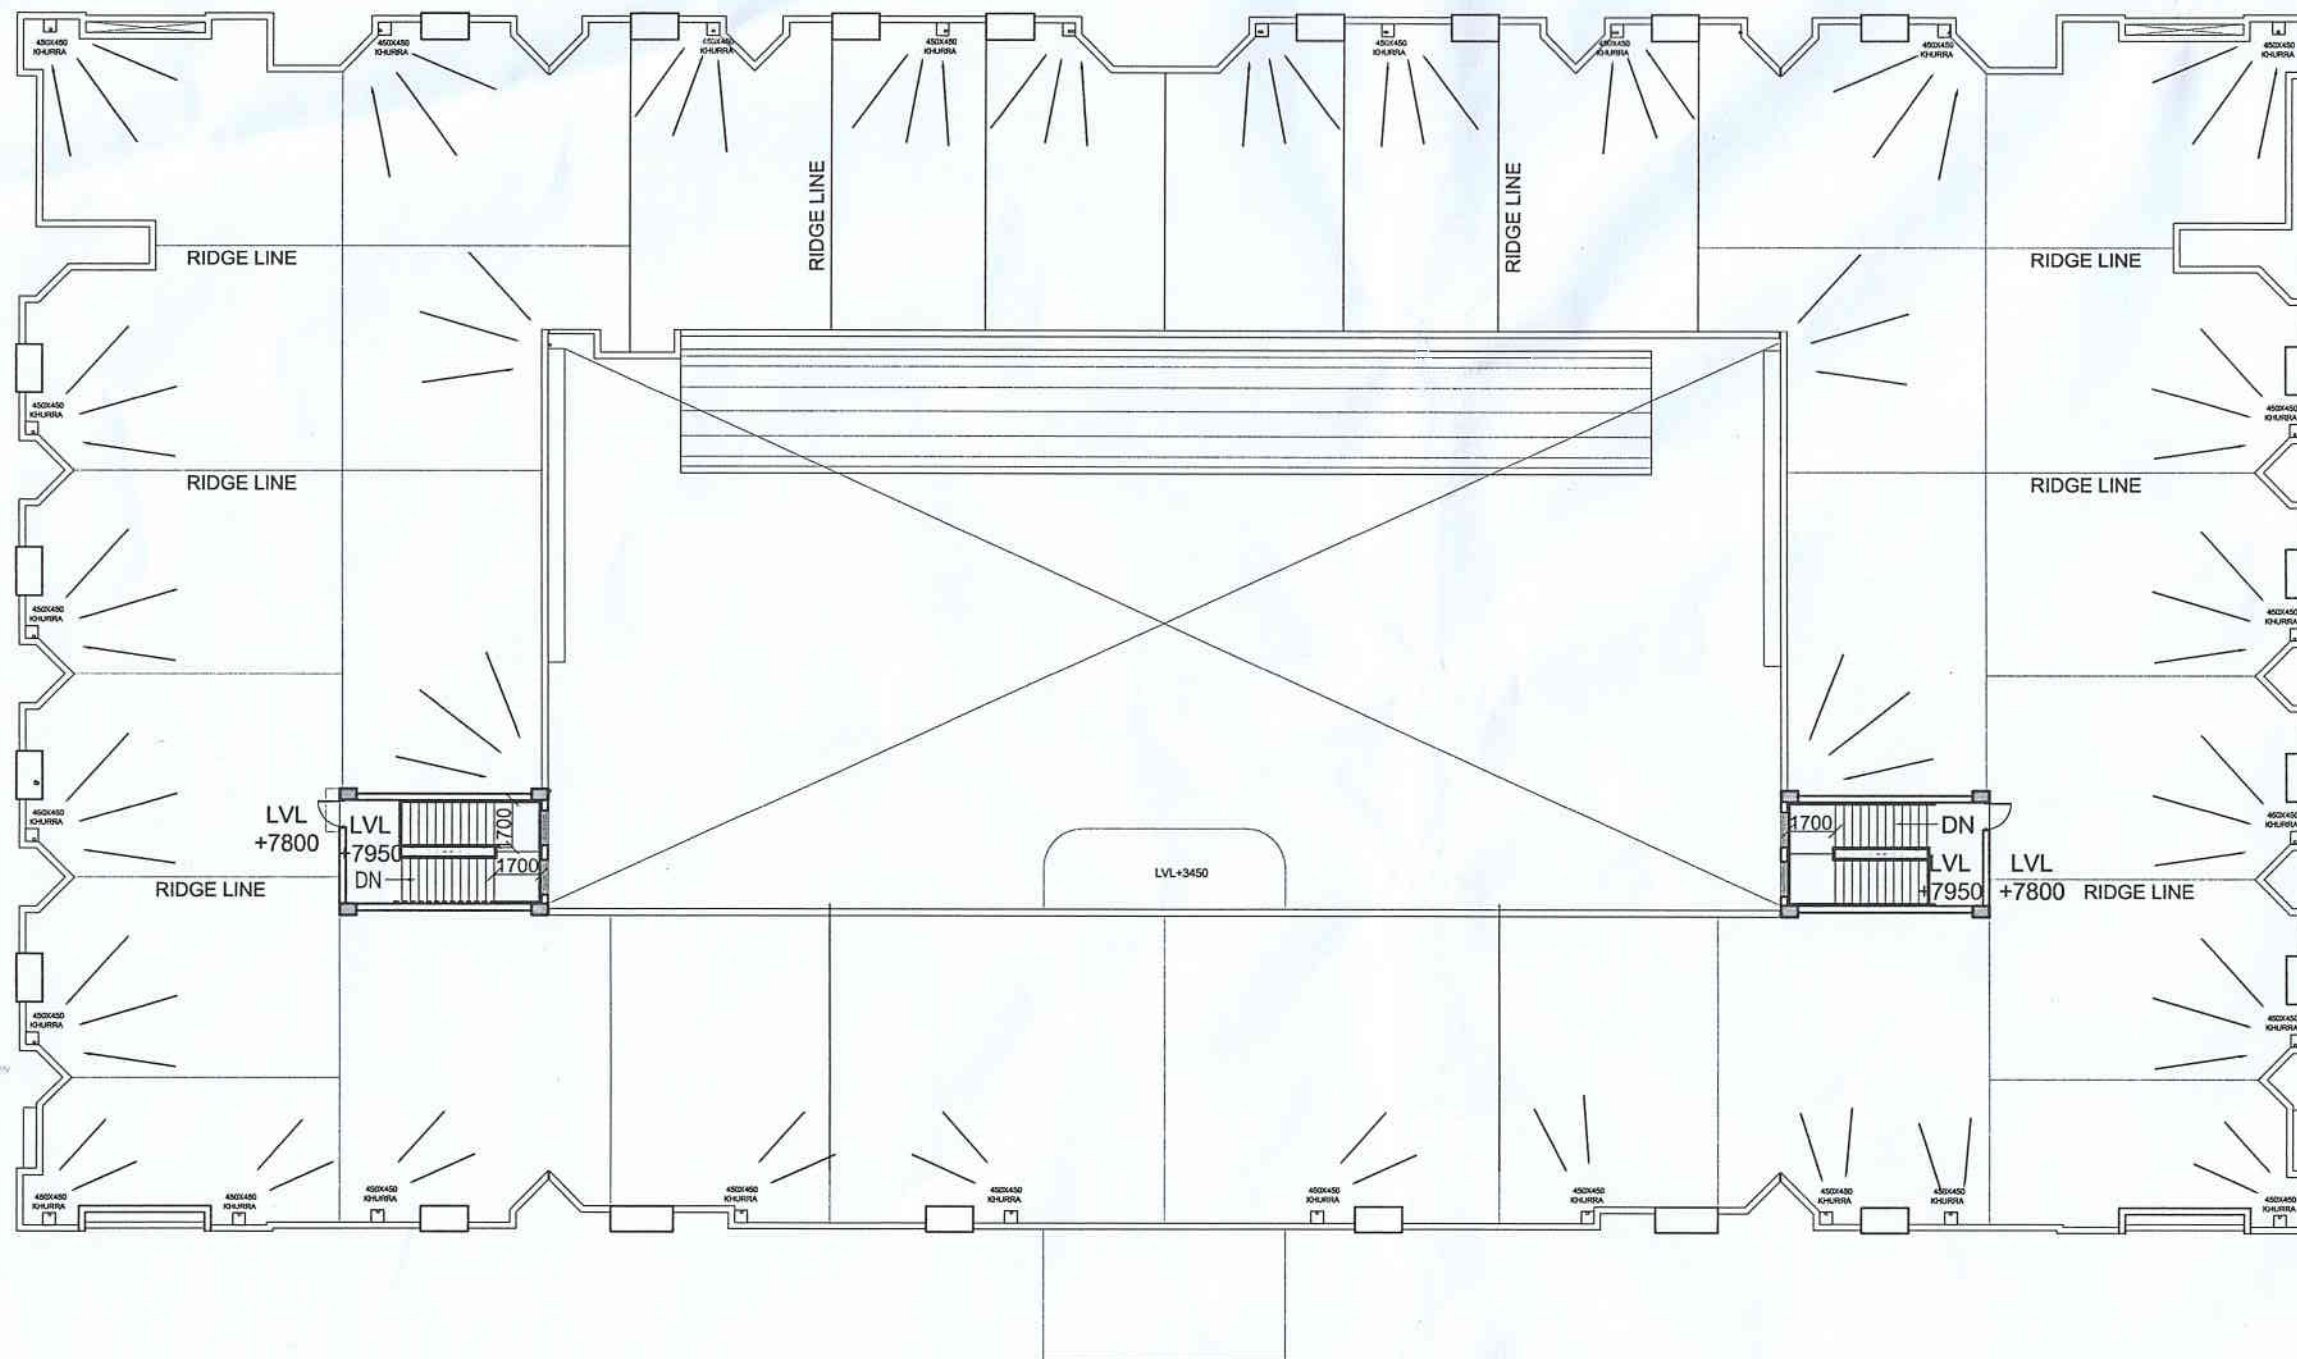

TERRACE PLAN

NOTE:-

1. THIS DRAWING HAS BEEN PREPARED BASED ON DIGITIZED SITE SURVEY PLAN RECEIVED FROM CONCERNED EXECUTIVE ENGINEER VIA EMAIL DATED 16.02.2024 AND EMAIL INTIMATING CLIENT APPROVAL DATED 16.02.2024.
2. THIS DRAWING IS PREPARED ON THE BASIS OF AA & ES CONVEYED BY REGISTRAR, NIT ROURKELA VIDE LETTER NO.NITR/ RG/2024/L/0063 DATED 29.01.2024.
3. THIS IS A CONCEPTUAL DRAWING. HOWEVER MAY BE MODIFIED IF REQUIRED IN COMPLIANCE WITH NBC, LOCAL BUILDING BY-LAWS, FIRE NORMS AND ACCESSIBILITY NORMS.
4. CONSTRUCTION SHOULD NOT START WITHOUT APPROVAL FROM ALL STATUTORY AGENCIES LIKE LOCAL BODY, FIRE, AIRPORT AUTHORITY AND ALL OTHER AGENCIES REQUIRED FOR ERECTION OF THE SAID BUILDING INSIDE THE PLOT.
5. PROVISIONS FOR MAINTENANCE TO BE KEPT IN ALL SERVICE DUCTS.
6. LOCATION OF WINDOWS/ OPENINGS TO BE SHOWN ON FINALIZATION OF ELEVATION.
7. THIS DRAWING IS SUBJECT TO SITE AND STRUCTURAL FEASIBILITY.
8. THIS DRAWING IS SUBJECT TO AVAILABLE GROUND COVERAGE AND AVAILABLE F.A.R. AS PER BUILDING BYE LAWS
9. ALL DIMENSIONS ARE IN MM IF NOT SPECIFIED OTHERWISE.
10. DIMENSIONS AS WRITTEN SHOULD BE FOLLOWED AND DIMENSIONS SHOULD NOT BE SCALED.
11. APPROVAL OF CLIENT DEPARTMENT ON ALL THE DRAWINGS SHOULD BE TAKEN AND A COPY OF ALL THE APPROVED DRAWINGS DULY SIGNED AND STAMPED SHOULD BE RETURNED TO THIS OFFICE FOR FURTHER NECESSARY ACTION AT OUR END
12. ANY DISCREPANCY FOUND, SHOULD BE IMMEDIATELY BROUGHT TO THE NOTICE OF O/O CA, KOLKATA, CPWD.



O/o CHIEF ARCHITECT
SDG (KOLKATA), C.P.W.D.
NIZAM PALACE, KOLKATA.

परियोजना का नाम :-
**PROPOSED 'A' TYPE KENDRIYA
VIDYALAYA FOR NIT AT ROURKELA**

DATE : APR '24

DWG. NO.-
CA(KOLY12(2)/64/NITRKV/SB/PD/03/1545

SCALE - NTS
DEALT BY.

TERRACE PLAN


STAGE- PRELIMINARY DRAWING

(S. DAS)
ASS. ARCHITECT


(G. GEORGE)
ARCHITECT

(B. NATH)
SENIOR ARCHITECT

(N. MUKHOPADHYAY)
CHIEF ARCHITECT

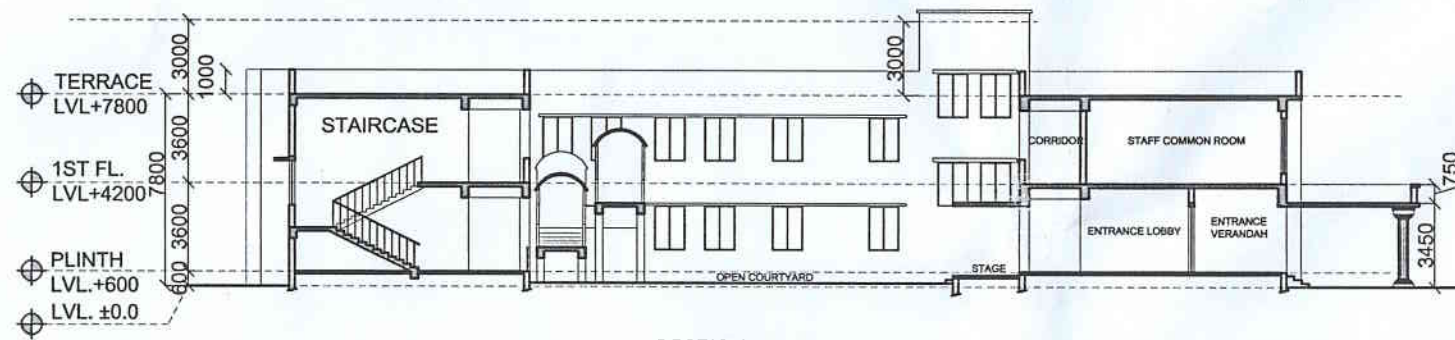

SECTION AT AA'

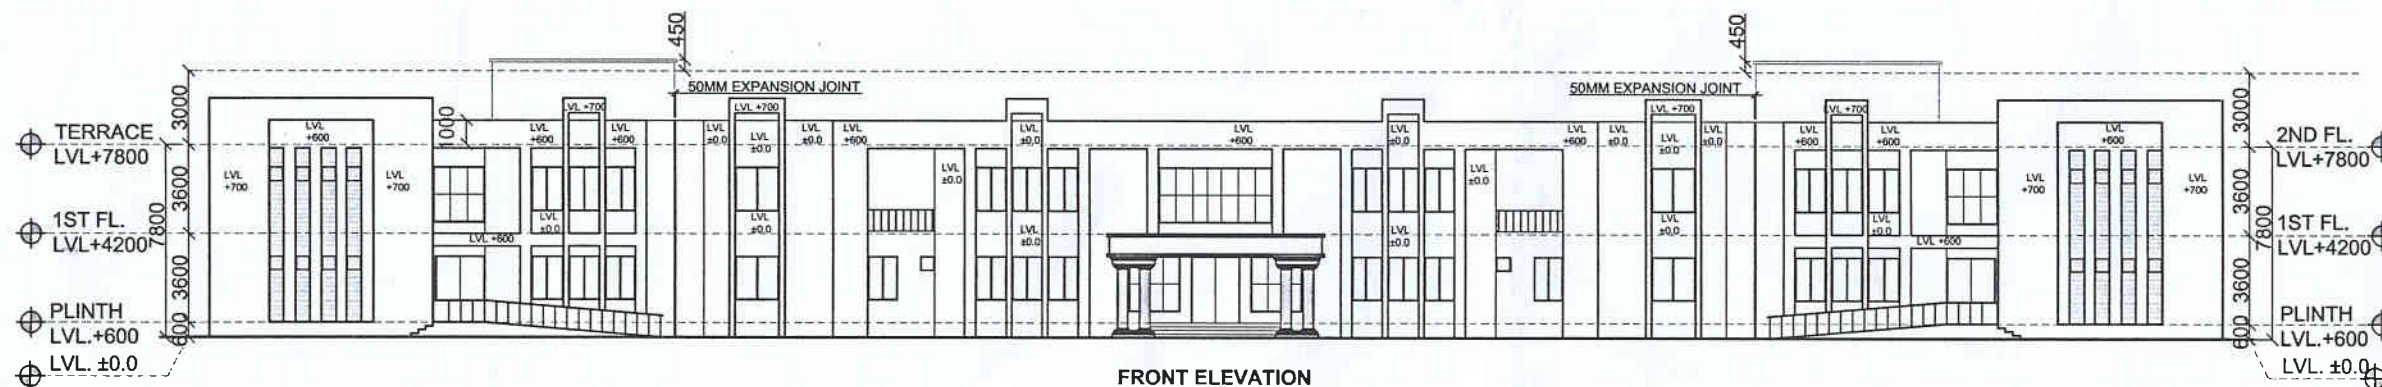

FRONT ELEVATION

NOTE:-

1. THIS DRAWING HAS BEEN PREPARED BASED ON DIGITIZED SITE SURVEY PLAN RECEIVED FROM CONCERNED EXECUTIVE ENGINEER VIA EMAIL DATED 16.02.2024 AND EMAIL INTIMATING CLIENT APPROVAL DATED 16.02.2024.
2. THIS DRAWING IS PREPARED ON THE BASIS OF AA & ES CONVEYED BY REGISTRAR, NIT ROURKELA VIDE LETTER NO.NITR/ RG/2024/L/0063 DATED 29.01.2024.

REVISION NOTE:-

R1) THIS DRAWING HAS BEEN REVISED BASED ON EMAIL FROM CONCERNED EXECUTIVE ENGINEER DATED, 02.04.2024



O/o CHIEF ARCHITECT
SDG (KOLKATA), C.P.W.D.
NIZAM PALACE, KOLKATA.

परियोजना का नाम :-

PROPOSED 'A' TYPE KENDRIYA VIDYALAYA FOR NIT AT ROURKELA

DATE : APR' 24

DWG. NO.-

CA(KOL)/12(2)/64/NITRKV/SB/PD/04/1546

SCALE - NTS

FRONT ELEVATION & SECTION AT AA'

DEALT BY.

STAGE- PRELIMINARY DRAWING

(Signature)

(S. DAS)
ASS. ARCHITECT

(Signature)


(G. GEORGE)
ARCHITECT

(Signature)

(B. NATH)
SENIOR ARCHITECT

(Signature)

(N. MUKHOPADHYAY)
CHIEF ARCHITECT

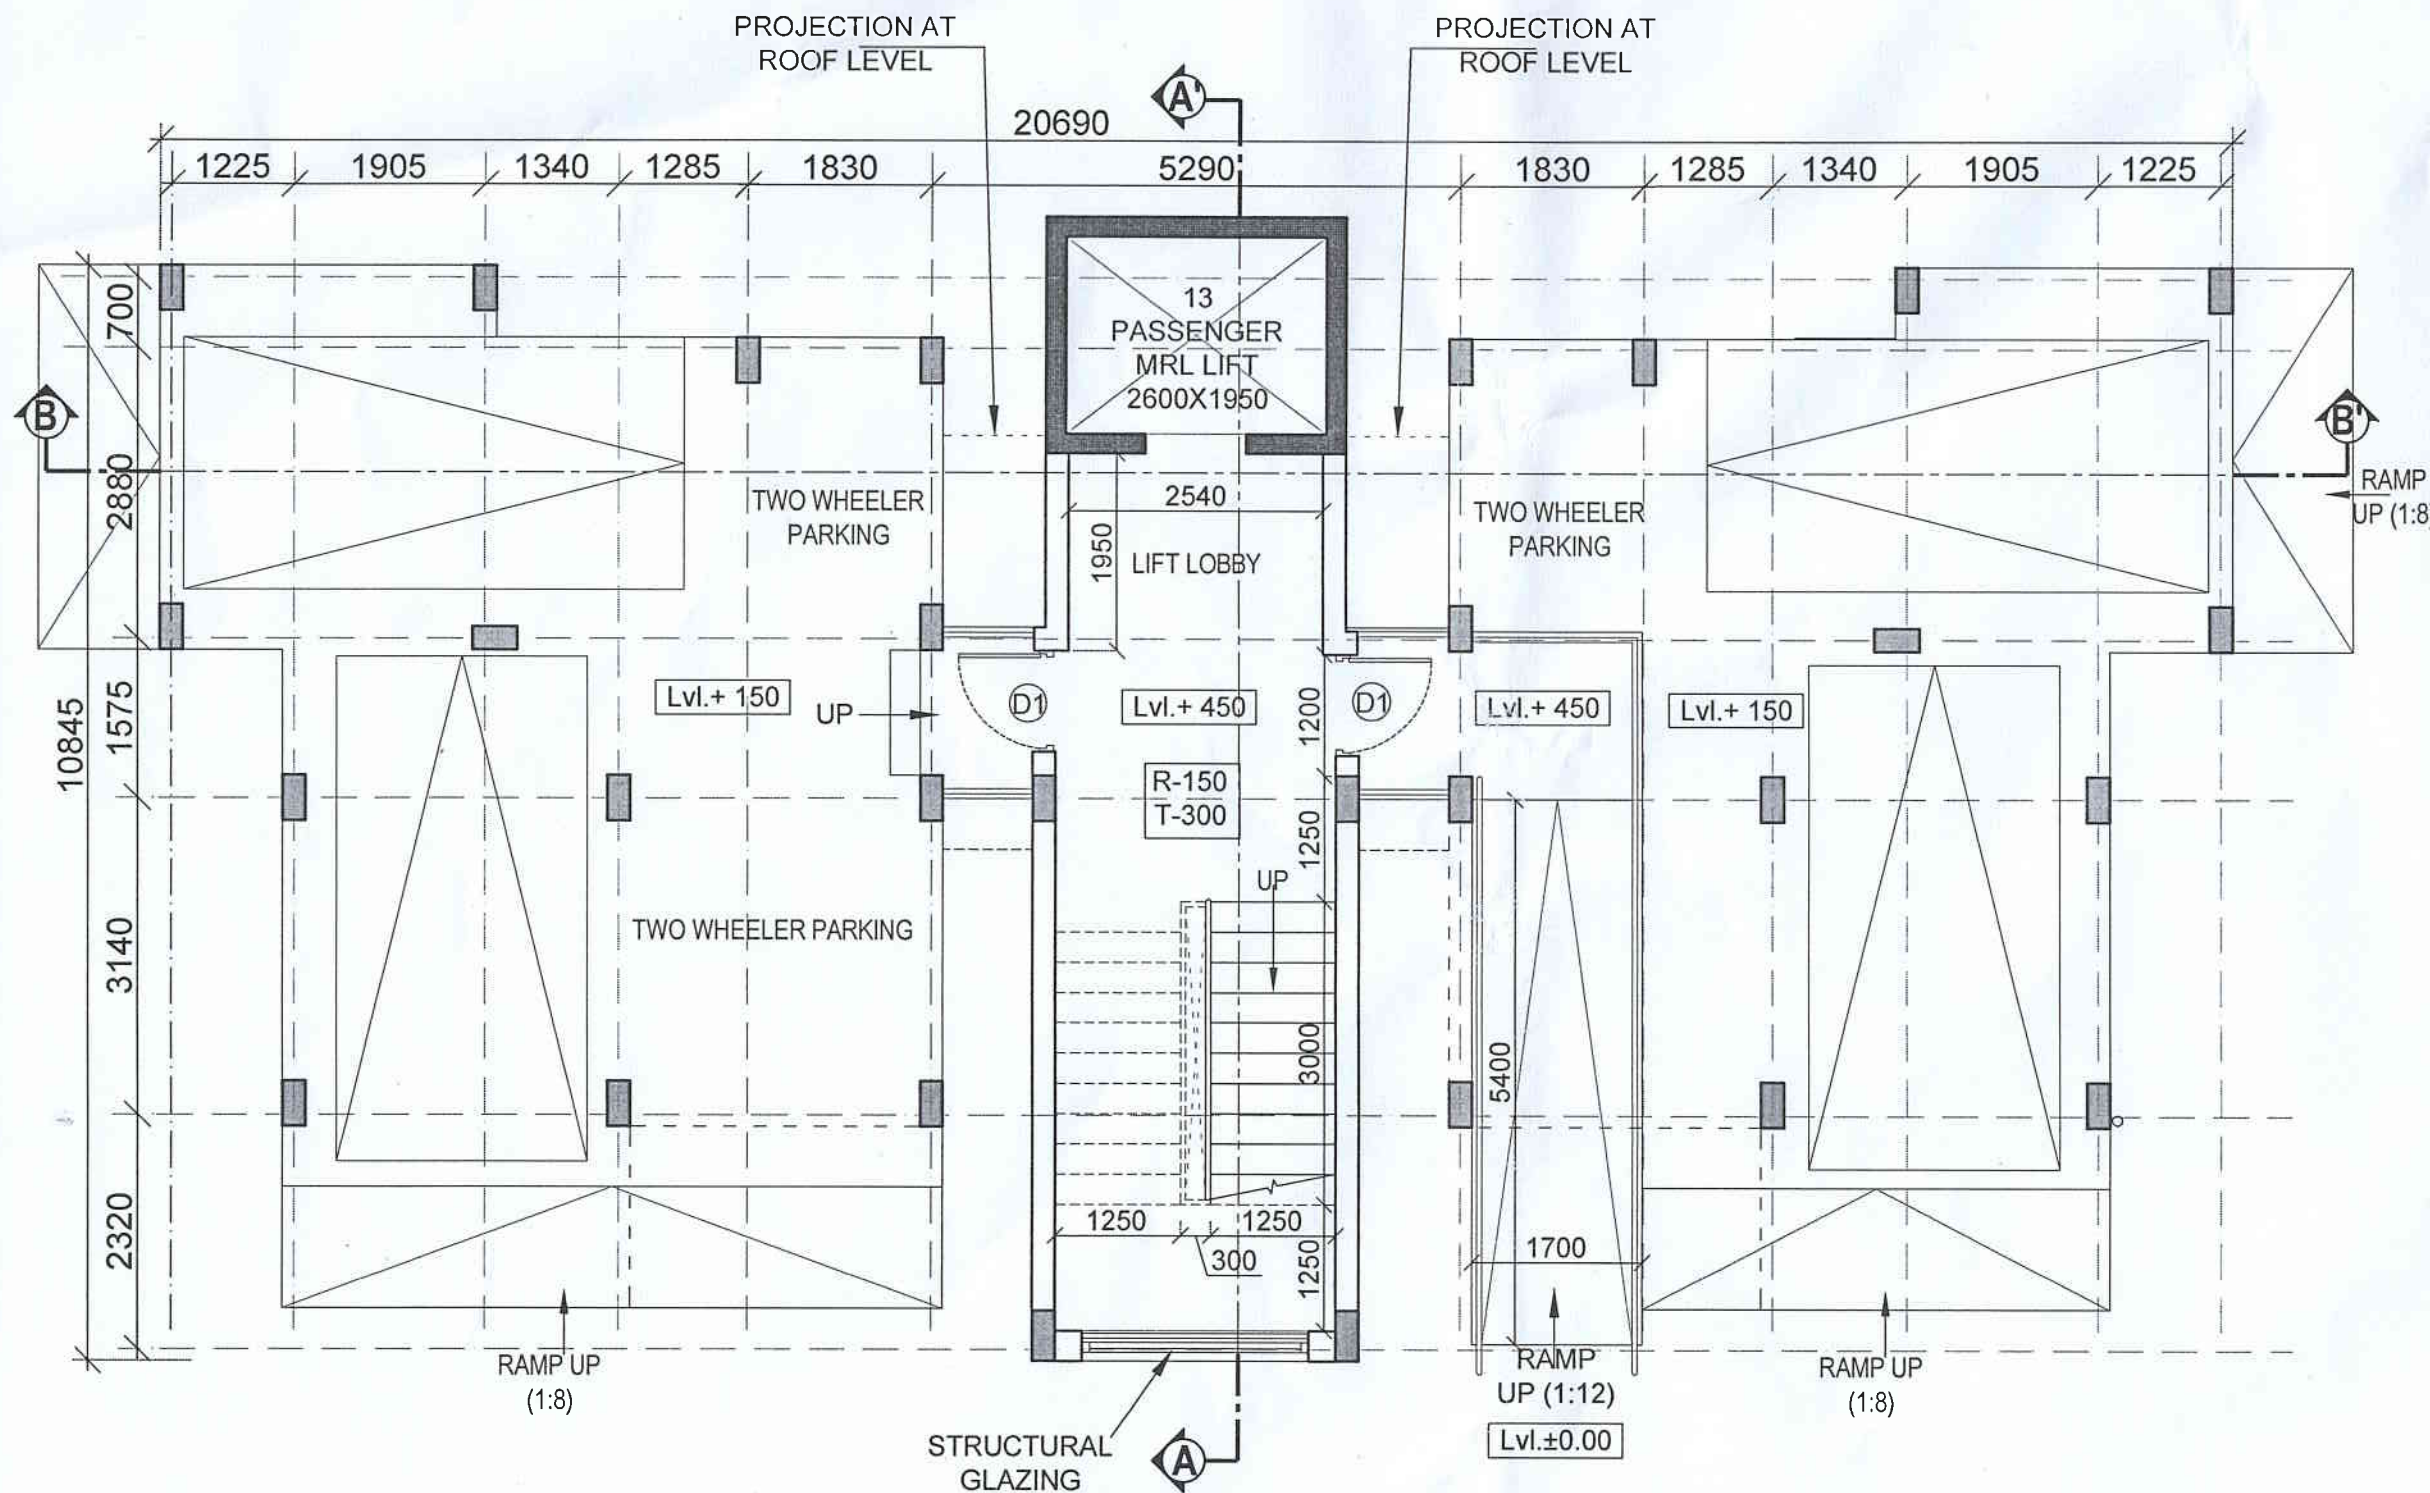

**STILT FLOOR PLAN
TYPE II**

NOTE:-

1. THIS DRAWING HAS BEEN PREPARED BASED ON DIGITIZED SITE SURVEY PLAN RECEIVED FROM CONCERNED EXECUTIVE ENGINEER VIA EMAIL DATED 16.02.2024 AND EMAIL INTIMATING CLIENT APPROVAL DATED 16.02.2024.
2. THIS DRAWING IS PREPARED ON THE BASIS OF AA & ES CONVEYED BY REGISTRAR, NIT ROURKELA VIDE LETTER NO.NITR/ RG/2024/L/0063 DATED 29.01.2024.
3. THIS IS A CONCEPTUAL DRAWING. HOWEVER MAY BE MODIFIED IF REQUIRED IN COMPLIANCE WITH NBC, LOCAL BUILDING BY-LAWS, FIRE NORMS AND ACCESSIBILITY NORMS.
4. CONSTRUCTION SHOULD NOT START WITHOUT APPROVAL FROM ALL STATUTORY AGENCIES LIKE LOCAL BODY, FIRE, AIRPORT AUTHORITY AND ALL OTHER AGENCIES REQUIRED FOR ERECTION OF THE SAID BUILDING INSIDE THE PLOT.
5. PROVISIONS FOR MAINTENANCE TO BE KEPT IN ALL SERVICE DUCTS.
6. LOCATION OF WINDOWS/ OPENINGS TO BE SHOWN ON FINALIZATION OF ELEVATION.
7. THIS DRAWING IS SUBJECT TO SITE AND STRUCTURAL FEASIBILITY.
8. THIS DRAWING IS SUBJECT TO AVAILABLE GROUND COVERAGE AND AVAILABLE F.A.R. AS PER BUILDING BYE LAWS
9. ALL DIMENSIONS ARE IN MM IF NOT SPECIFIED OTHERWISE.
10. DIMENSIONS AS WRITTEN SHOULD BE FOLLOWED AND DIMENSIONS SHOULD NOT BE SCALED.
11. APPROVAL OF CLIENT DEPARTMENT ON ALL THE DRAWINGS SHOULD BE TAKEN AND A COPY OF ALL THE APPROVED DRAWINGS DULY SIGNED AND STAMPED SHOULD BE RETURNED TO THIS OFFICE FOR FURTHER NECESSARY ACTION AT OUR END
12. ANY DISCREPANCY FOUND, SHOULD BE IMMEDIATELY BROUGHT TO THE NOTICE OF O/O CA, KOLKATA, CPWD.

SCHEDULE OF OPENINGS

S.NO	TYPE	SHUTTER SIZE	DILL AT	LINTEL AT	SPECIFICATION
DOORS					
1.	D1	1000X2100	-	2100	AS/ AGREEMENT ITEM
2.	D2	900X2100	-	2100	AS/ AGREEMENT ITEM
3.	D3	600X2100	-	2100	AS/ AGREEMENT ITEM
4.	D4	750X2100	-	2100	AS/ AGREEMENT ITEM TOILET DOOR
5.	D5	900X2100	-	2100	AS/ AGREEMENT ITEM MUMTY DOOR
WINDOWS					
1.	W1	1500X1200	900	2100	UPVC / AL SLIDING WINDOW
2.	W2	900X1000	1100	2100	UPVC / AL SLIDING WINDOW
VENTILATOR					
1.	V	600X500	1500	2100	AS/ AGREEMENT ITEM

AREA STATEMENT :-

S.N.	RESIDENTIAL	PERMISSIBLE PER UNIT AREA (SQ.M.)	PROPOSED PER UNIT AREA (SQ.M.)	PROVIDED NOS. OF UNIT IN EACH FLOOR	NO. OF FLOOR	TOTAL AREA PER BLOCK (SQ.M.)
1.	TYPE-II	63.00	64.00	2	STILT +4	167x5= 835 SQM

MUMTY AREA - 20 SQ.M



O/o CHIEF ARCHITECT
SDG (KOLKATA), C.P.W.D.
NIZAM PALACE, KOLKATA

परियोजना का नाम :-
**PROPOSED TYPE II 8 NOS.
QUARTER FOR NIT AT ROURKELA**

DATE : APR '24


DWG. NO.-
CA(KOL)/12(2)/64/NITRKV/TYPE II/PD/01/1270/R1

SCALE - NTS
DEALT BY.

STILT FLOOR PLAN

STAGE- PRELIMINARY DRAWING

(S. DAS) ASS. ARCHITECT	(G. GEORGE) ARCHITECT	(B. NATH) SENIOR ARCHITECT	(N. MUKHOPADHYAY) CHIEF ARCHITECT
----------------------------	--------------------------	-------------------------------	--------------------------------------

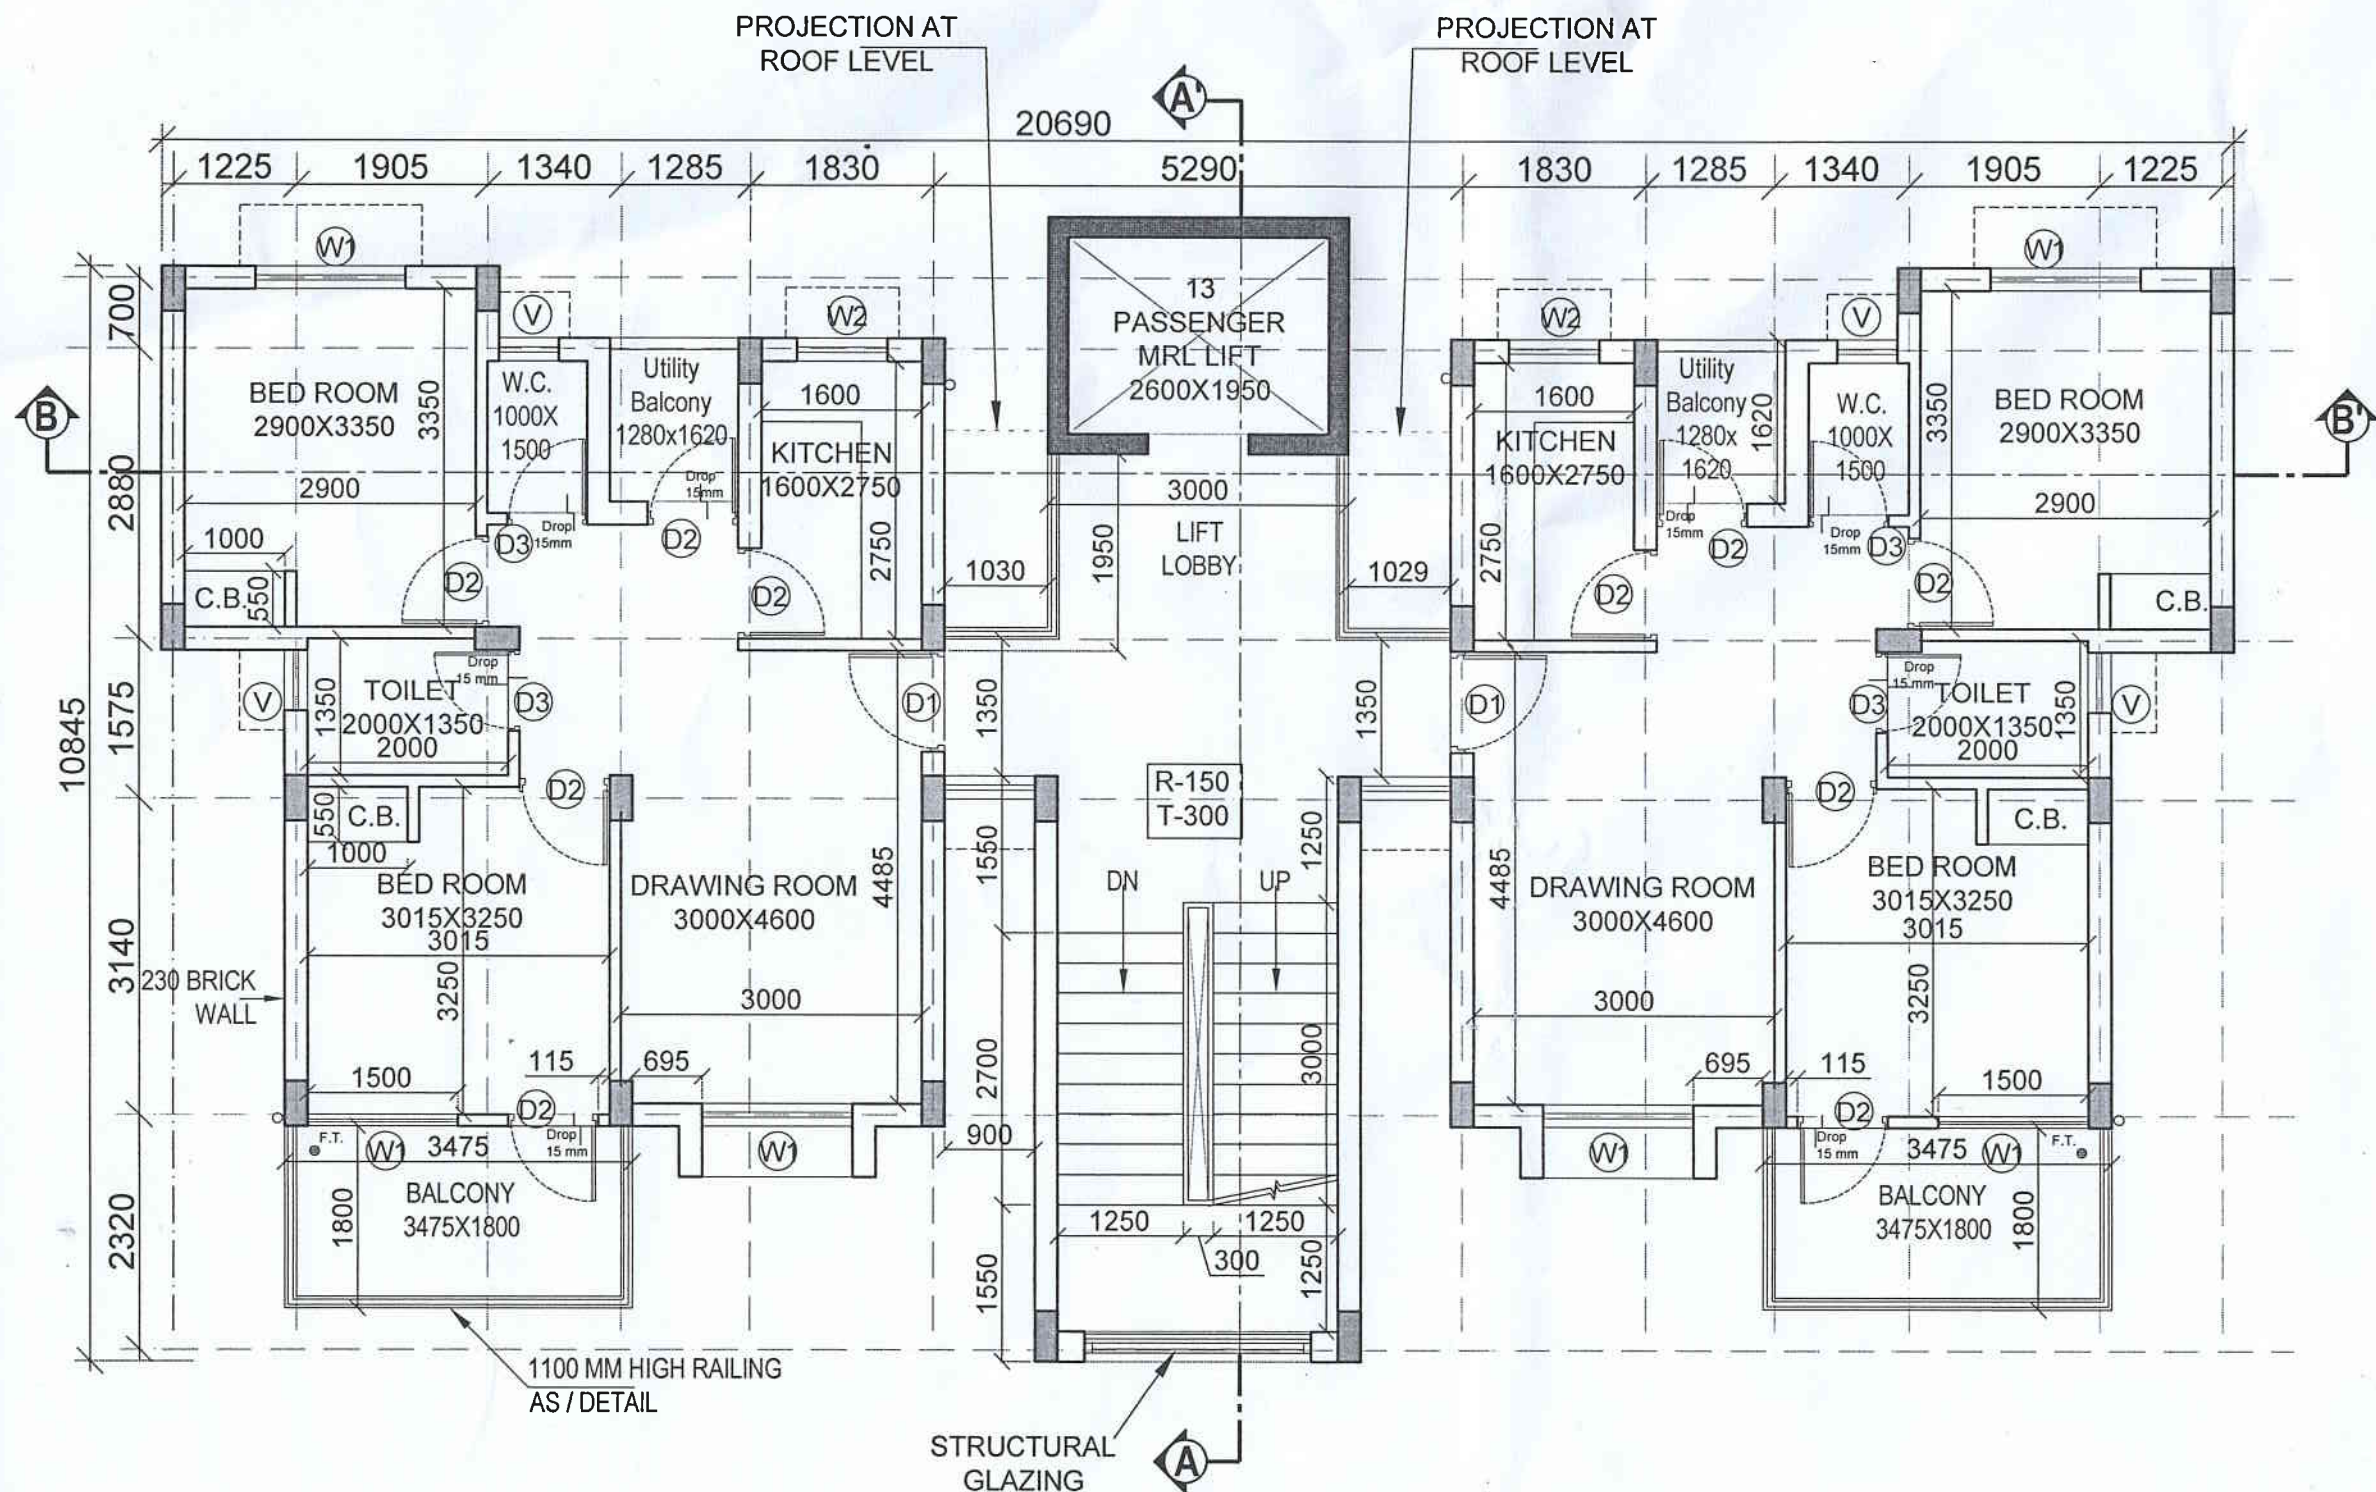

TYPICAL FLOOR (1ST TO 4TH) PLAN
TYPE II

NOTE:-

1. THIS DRAWING HAS BEEN PREPARED BASED ON DIGITIZED SITE SURVEY PLAN RECEIVED FROM CONCERNED EXECUTIVE ENGINEER VIA EMAIL DATED 16.02.2024 AND EMAIL INTIMATING CLIENT APPROVAL DATED 16.02.2024.
2. THIS DRAWING IS PREPARED ON THE BASIS OF AA & ES CONVEYED BY REGISTRAR, NIT ROURKELA VIDE LETTER NO.NITR/ RG/2024/L/0063 DATED 29.01.2024.
3. THIS IS A CONCEPTUAL DRAWING. HOWEVER MAY BE MODIFIED IF REQUIRED IN COMPLIANCE WITH NBC, LOCAL BUILDING BY-LAWS, FIRE NORMS AND ACCESSIBILITY NORMS.
4. CONSTRUCTION SHOULD NOT START WITHOUT APPROVAL FROM ALL STATUTORY AGENCIES LIKE LOCAL BODY, FIRE, AIRPORT AUTHORITY AND ALL OTHER AGENCIES REQUIRED FOR ERECTION OF THE SAID BUILDING INSIDE THE PLOT.
5. PROVISIONS FOR MAINTENANCE TO BE KEPT IN ALL SERVICE DUCTS.
6. LOCATION OF WINDOWS/ OPENINGS TO BE SHOWN ON FINALIZATION OF ELEVATION.
7. THIS DRAWING IS SUBJECT TO SITE AND STRUCTURAL FEASIBILITY.
8. THIS DRAWING IS SUBJECT TO AVAILABLE GROUND COVERAGE AND AVAILABLE F.A.R. AS PER BUILDING BYE LAWS
9. ALL DIMENSIONS ARE IN MM IF NOT SPECIFIED OTHERWISE.
10. DIMENSIONS AS WRITTEN SHOULD BE FOLLOWED AND DIMENSIONS SHOULD NOT BE SCALED.
11. APPROVAL OF CLIENT DEPARTMENT ON ALL THE DRAWINGS SHOULD BE TAKEN AND A COPY OF ALL THE APPROVED DRAWINGS DULY SIGNED AND STAMPED SHOULD BE RETURNED TO THIS OFFICE FOR FURTHER NECESSARY ACTION AT OUR END
12. ANY DISCREPANCY FOUND, SHOULD BE IMMEDIATELY BROUGHT TO THE NOTICE OF O/O CA, KOLKATA, CPWD.



O/o CHIEF ARCHITECT
SDG (KOLKATA), C.P.W.D.
NIZAM PALACE, KOLKATA.

परियोजना का नाम :-
**PROPOSED TYPE II 8 NOS.
QUARTER FOR NIT AT ROURKELA**

DATE : APR' 24

DWG. NO.-
CA(KOL)/12(2)/64/NITRKV/TYPE II/PD/02/1271/R1

SCALE - NTS
DEALT BY.

**TYPICAL FLOOR
(1ST TO 4TH) PLAN**


STAGE- PRELIMINARY DRAWING

(S. DAS)
ASS. ARCHITECT

(G. GEORGE)
ARCHITECT

(B. NATH)
SENIOR ARCHITECT

(N. MUKHOPADHYAY)
CHIEF ARCHITECT

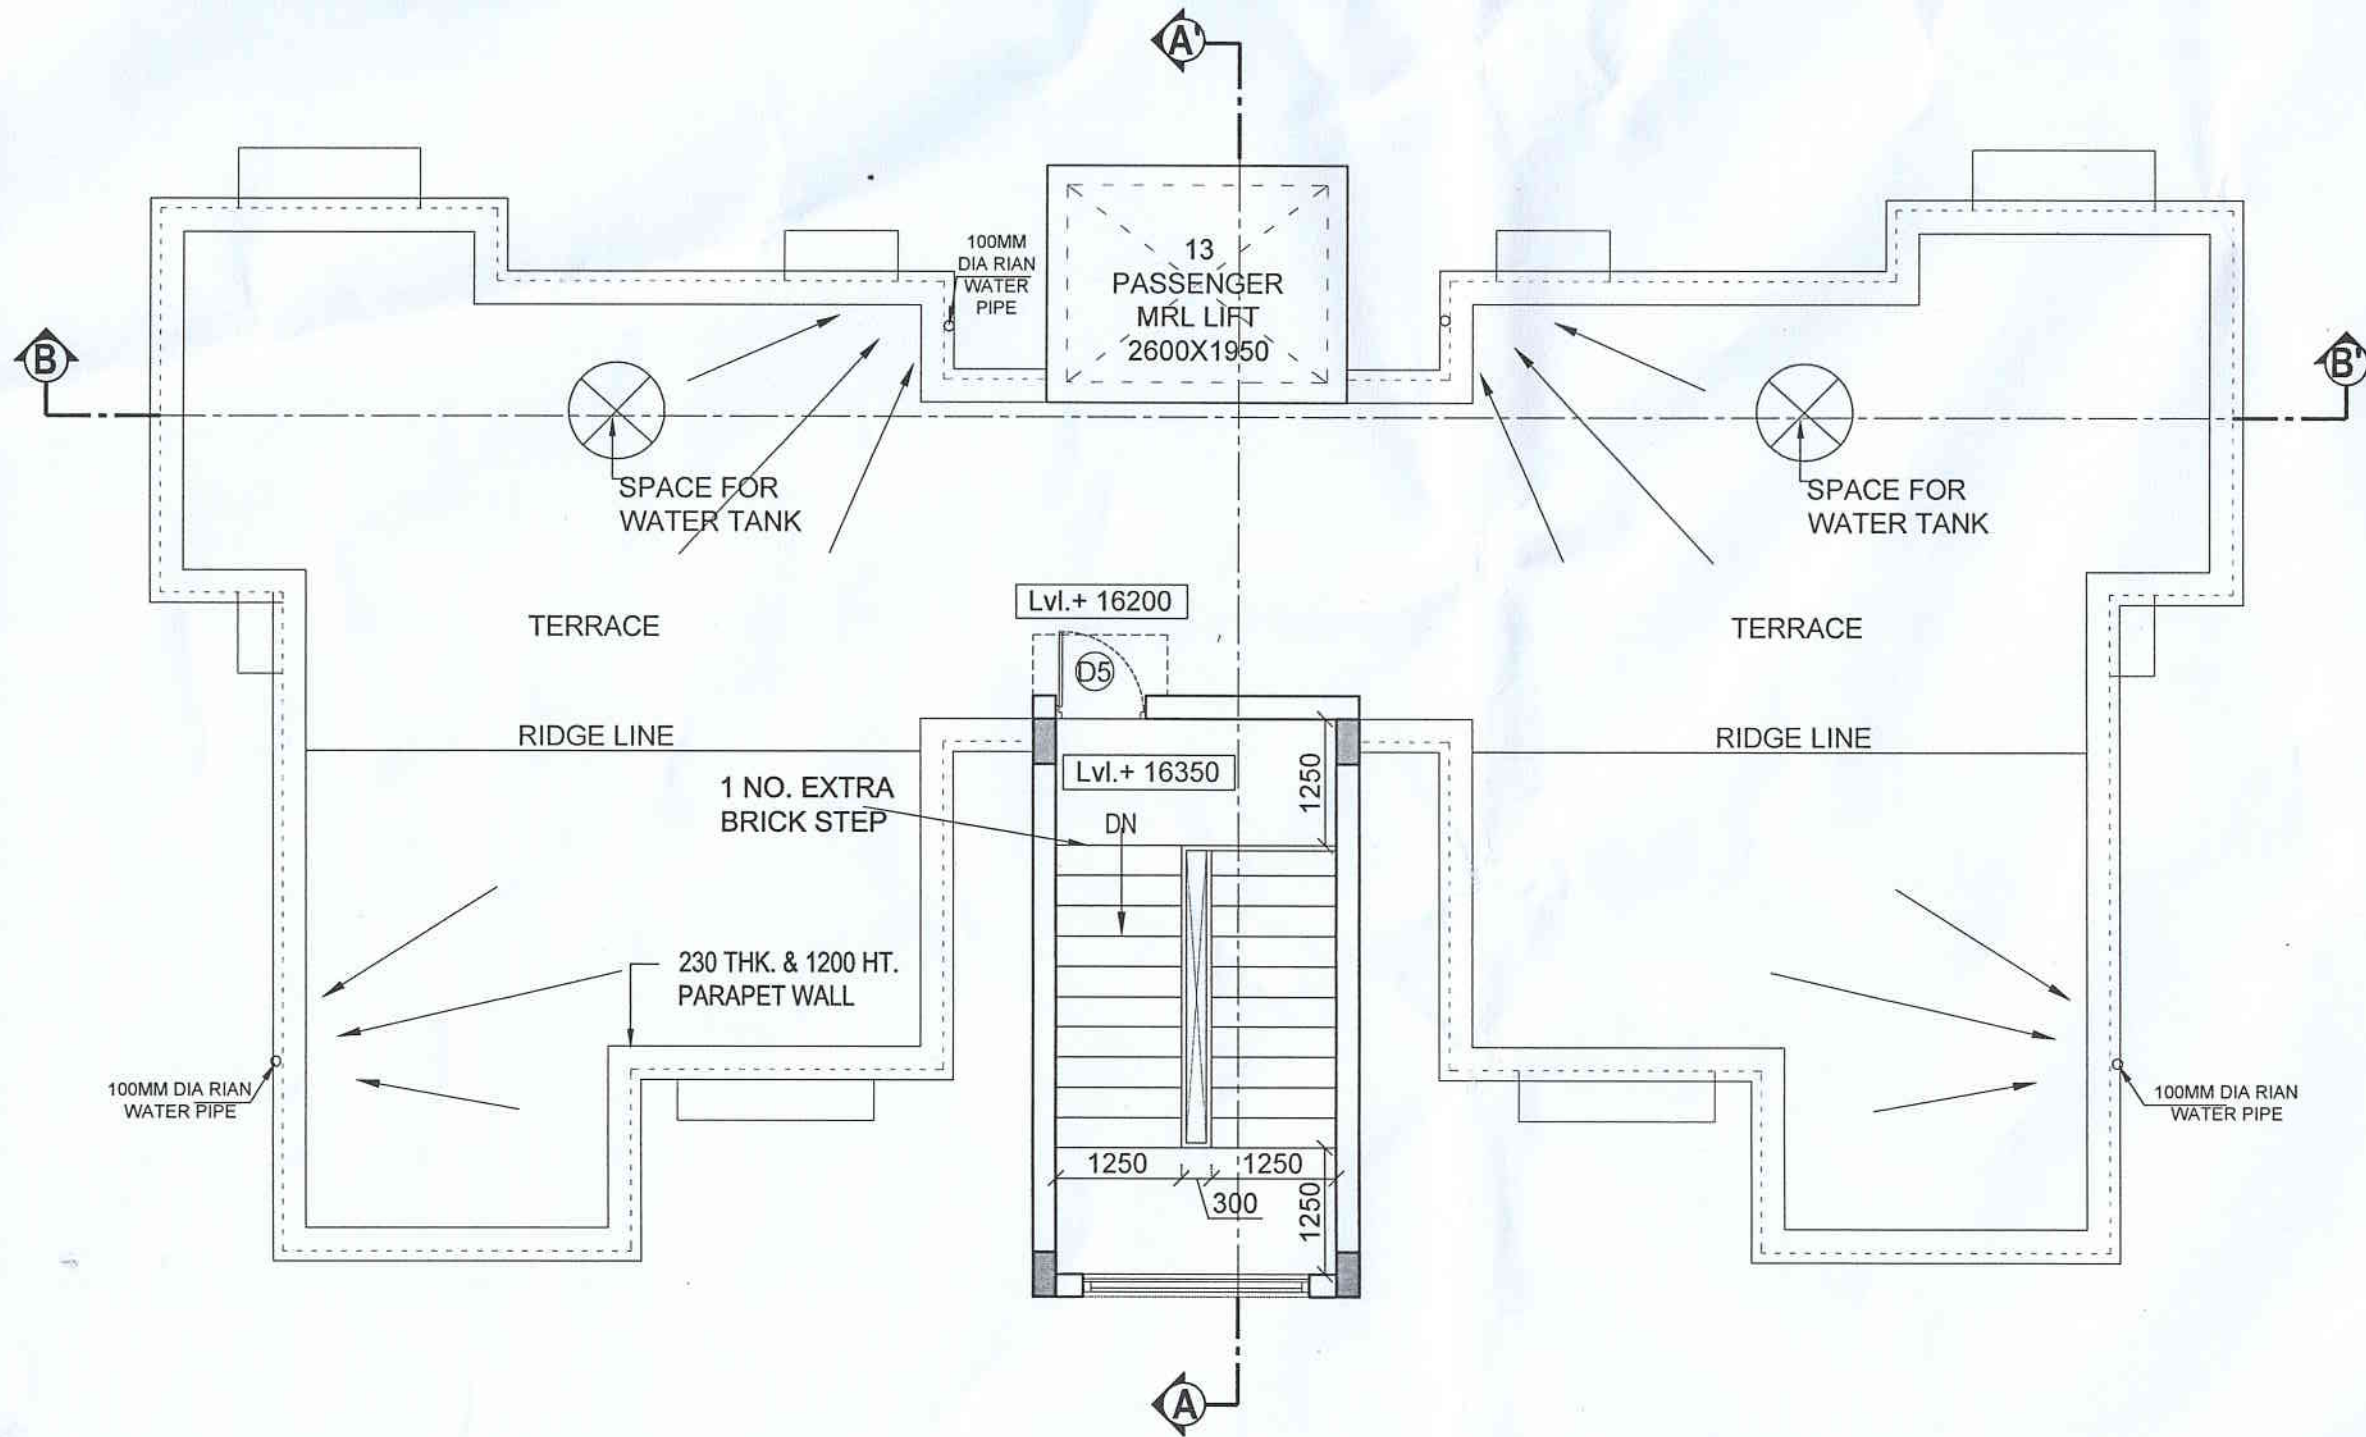

**TERRACE PLAN
TYPE II**

NOTE:-

1. THIS DRAWING HAS BEEN PREPARED BASED ON DIGITIZED SITE SURVEY PLAN RECEIVED FROM CONCERNED EXECUTIVE ENGINEER VIA EMAIL DATED 16.02.2024 AND EMAIL INTIMATING CLIENT APPROVAL DATED 16.02.2024.
2. THIS DRAWING IS PREPARED ON THE BASIS OF AA & ES CONVEYED BY REGISTRAR, NIT ROURKELA VIDE LETTER NO.NITR/ RG/2024/L/0063 DATED 29.01.2024.
3. THIS IS A CONCEPTUAL DRAWING. HOWEVER MAY BE MODIFIED IF REQUIRED IN COMPLIANCE WITH NBC, LOCAL BUILDING BY-LAWS, FIRE NORMS AND ACCESSIBILITY NORMS.
4. CONSTRUCTION SHOULD NOT START WITHOUT APPROVAL FROM ALL STATUTORY AGENCIES LIKE LOCAL BODY, FIRE, AIRPORT AUTHORITY AND ALL OTHER AGENCIES REQUIRED FOR ERECTION OF THE SAID BUILDING INSIDE THE PLOT.
5. PROVISIONS FOR MAINTENANCE TO BE KEPT IN ALL SERVICE DUCTS.
6. LOCATION OF WINDOWS/ OPENINGS TO BE SHOWN ON FINALIZATION OF ELEVATION.
7. THIS DRAWING IS SUBJECT TO SITE AND STRUCTURAL FEASIBILITY.
8. THIS DRAWING IS SUBJECT TO AVAILABLE GROUND COVERAGE AND AVAILABLE F.A.R. AS PER BUILDING BYE LAWS
9. ALL DIMENSIONS ARE IN MM IF NOT SPECIFIED OTHERWISE.
10. DIMENSIONS AS WRITTEN SHOULD BE FOLLOWED AND DIMENSIONS SHOULD NOT BE SCALED.
11. APPROVAL OF CLIENT DEPARTMENT ON ALL THE DRAWINGS SHOULD BE TAKEN AND A COPY OF ALL THE APPROVED DRAWINGS DULY SIGNED AND STAMPED SHOULD BE RETURNED TO THIS OFFICE FOR FURTHER NECESSARY ACTION AT OUR END
12. ANY DISCREPANCY FOUND, SHOULD BE IMMEDIATELY BROUGHT TO THE NOTICE OF O/O CA, KOLKATA, CPWD.



O/o CHIEF ARCHITECT
SDG (KOLKATA), C.P.W.D.
NIZAM PALACE, KOLKATA.

परियोजना का नाम :-
**PROPOSED TYPE II 8 NOS.
QUARTER FOR NIT AT ROURKELA**

DATE : APR '24

DWG. NO.-
CA(KOL)/12(2)/64/NITRKV/TYPE II/PD/03/1538

SCALE - NTS
DEALT BY.

TERRACE PLAN


STAGE- **PRELIMINARY DRAWING**

(S. DAS)
ASS. ARCHITECT

(G. GEORGE)
ARCHITECT

(B. NATH)
SENIOR ARCHITECT

(N. MUKHOPADHYAY)
CHIEF ARCHITECT

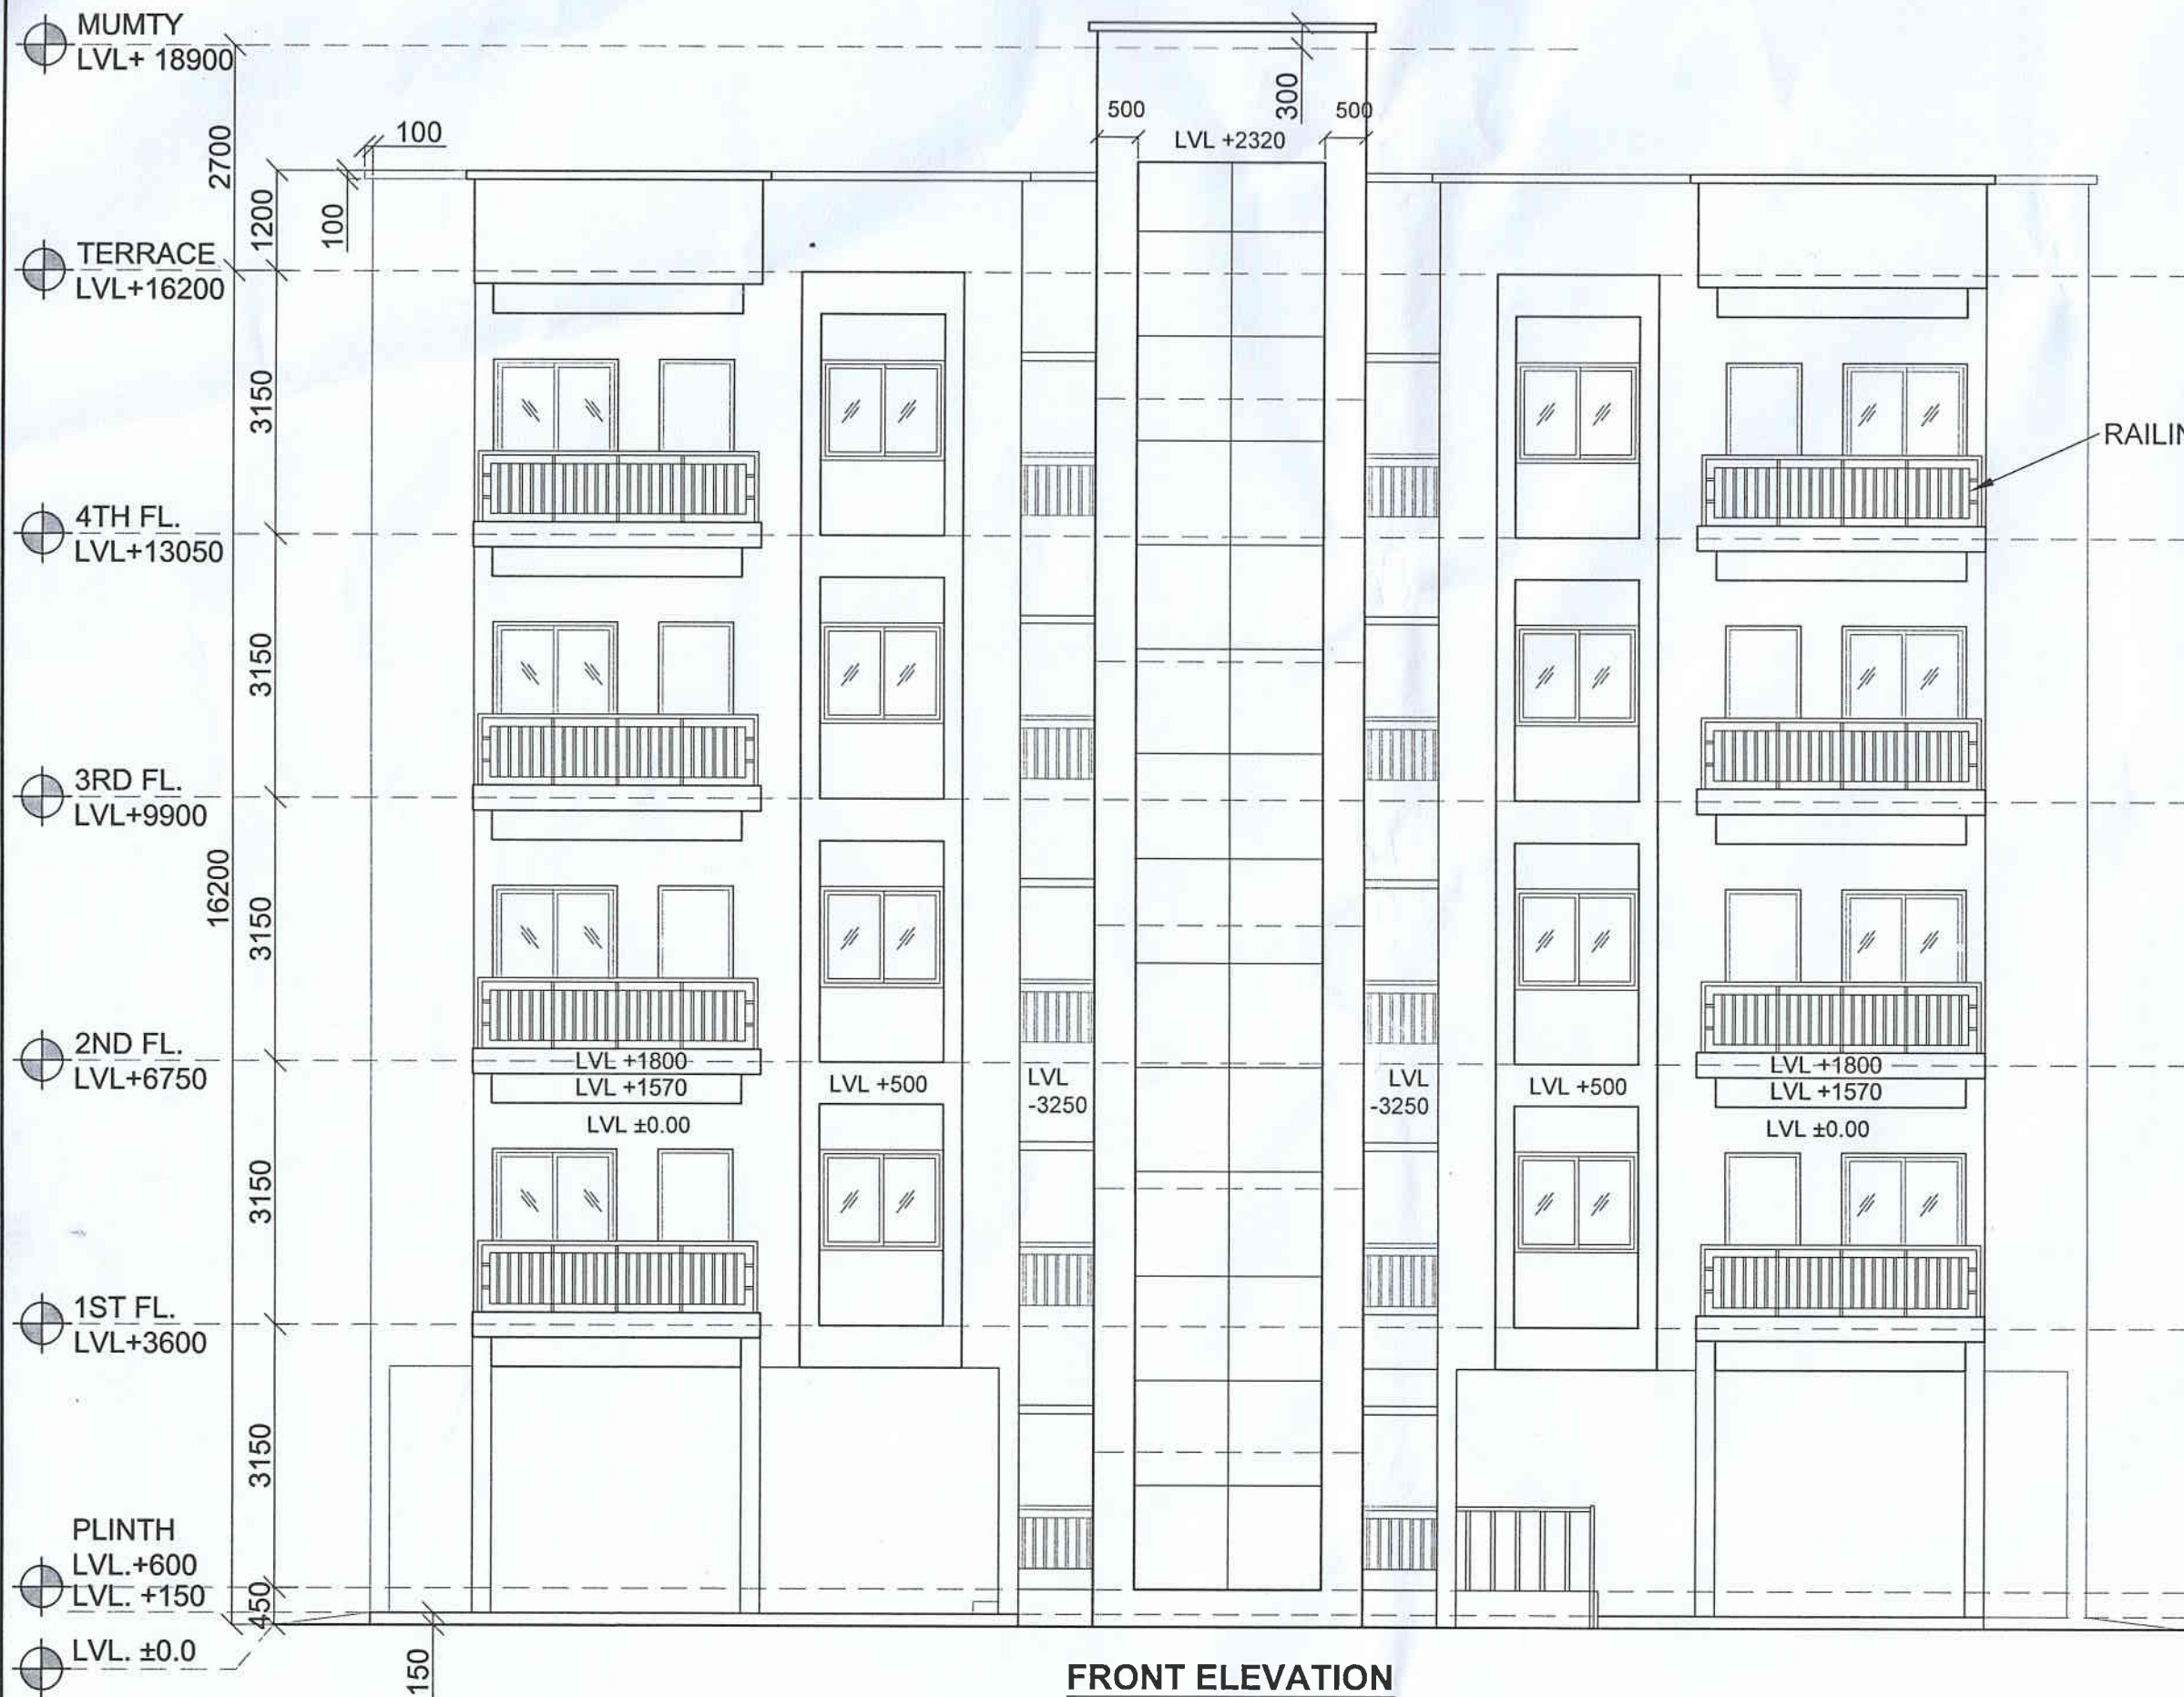

NOTE:-

1. THIS DRAWING HAS BEEN PREPARED BASED ON DIGITIZED SITE SURVEY PLAN RECEIVED FROM CONCERNED EXECUTIVE ENGINEER VIA EMAIL DATED 16.02.2024 AND EMAIL INTIMATING CLIENT APPROVAL DATED 16.02.2024.
2. THIS DRAWING IS PREPARED ON THE BASIS OF AA & ES CONVEYED BY REGISTRAR, NIT ROURKELA VIDE LETTER NO.NITR/ RG/2024/L/0063 DATED 29.01.2024.
3. THIS IS A CONCEPTUAL DRAWING. HOWEVER MAY BE MODIFIED IF REQUIRED IN COMPLIANCE WITH NBC, LOCAL BUILDING BY-LAWS, FIRE NORMS AND ACCESSIBILITY NORMS.
4. CONSTRUCTION SHOULD NOT START WITHOUT APPROVAL FROM ALL STATUTORY AGENCIES LIKE LOCAL BODY, FIRE, AIRPORT AUTHORITY AND ALL OTHER AGENCIES REQUIRED FOR ERECTION OF THE SAID BUILDING INSIDE THE PLOT.
5. PROVISIONS FOR MAINTENANCE TO BE KEPT IN ALL SERVICE DUCTS.
6. LOCATION OF WINDOWS/ OPENINGS TO BE SHOWN ON FINALIZATION OF ELEVATION.
7. THIS DRAWING IS SUBJECT TO SITE AND STRUCTURAL FEASIBILITY.
8. THIS DRAWING IS SUBJECT TO AVAILABLE GROUND COVERAGE AND AVAILABLE F.A.R. AS PER BUILDING BYE LAWS
9. ALL DIMENSIONS ARE IN MM IF NOT SPECIFIED OTHERWISE.
10. DIMENSIONS AS WRITTEN SHOULD BE FOLLOWED AND DIMENSIONS SHOULD NOT BE SCALED.
11. APPROVAL OF CLIENT DEPARTMENT ON ALL THE DRAWINGS SHOULD BE TAKEN AND A COPY OF ALL THE APPROVED DRAWINGS DULY SIGNED AND STAMPED SHOULD BE RETURNED TO THIS OFFICE FOR FURTHER NECESSARY ACTION AT OUR END
12. ANY DISCREPANCY FOUND, SHOULD BE IMMEDIATELY BROUGHT TO THE NOTICE OF O/O CA, KOLKATA, CPWD.



O/o CHIEF ARCHITECT
SDG (KOLKATA), C.P.W.D.
NIZAM PALACE, KOLKATA

परियोजना का नाम :-
**PROPOSED TYPE II 8 NOS.
QUARTER FOR NIT AT ROURKELA**

DATE : APR' 24

DWG. NO.-
CA(KOL)/12(2)/64/NITRKV/TYPE II/PD/04/1539

SCALE - NTS

FRONT ELEVATION

DEALT BY,

STAGE- PRELIMINARY DRAWING


S. DAS
(S. DAS)
ASS. ARCHITECT

G. GEORGE
(G. GEORGE)
ARCHITECT

B. NATH
(B. NATH)
SENIOR ARCHITECT

N. MUKHOPADHYAY
(N. MUKHOPADHYAY)
CHIEF ARCHITECT

**FRONT ELEVATION
TYPE II**

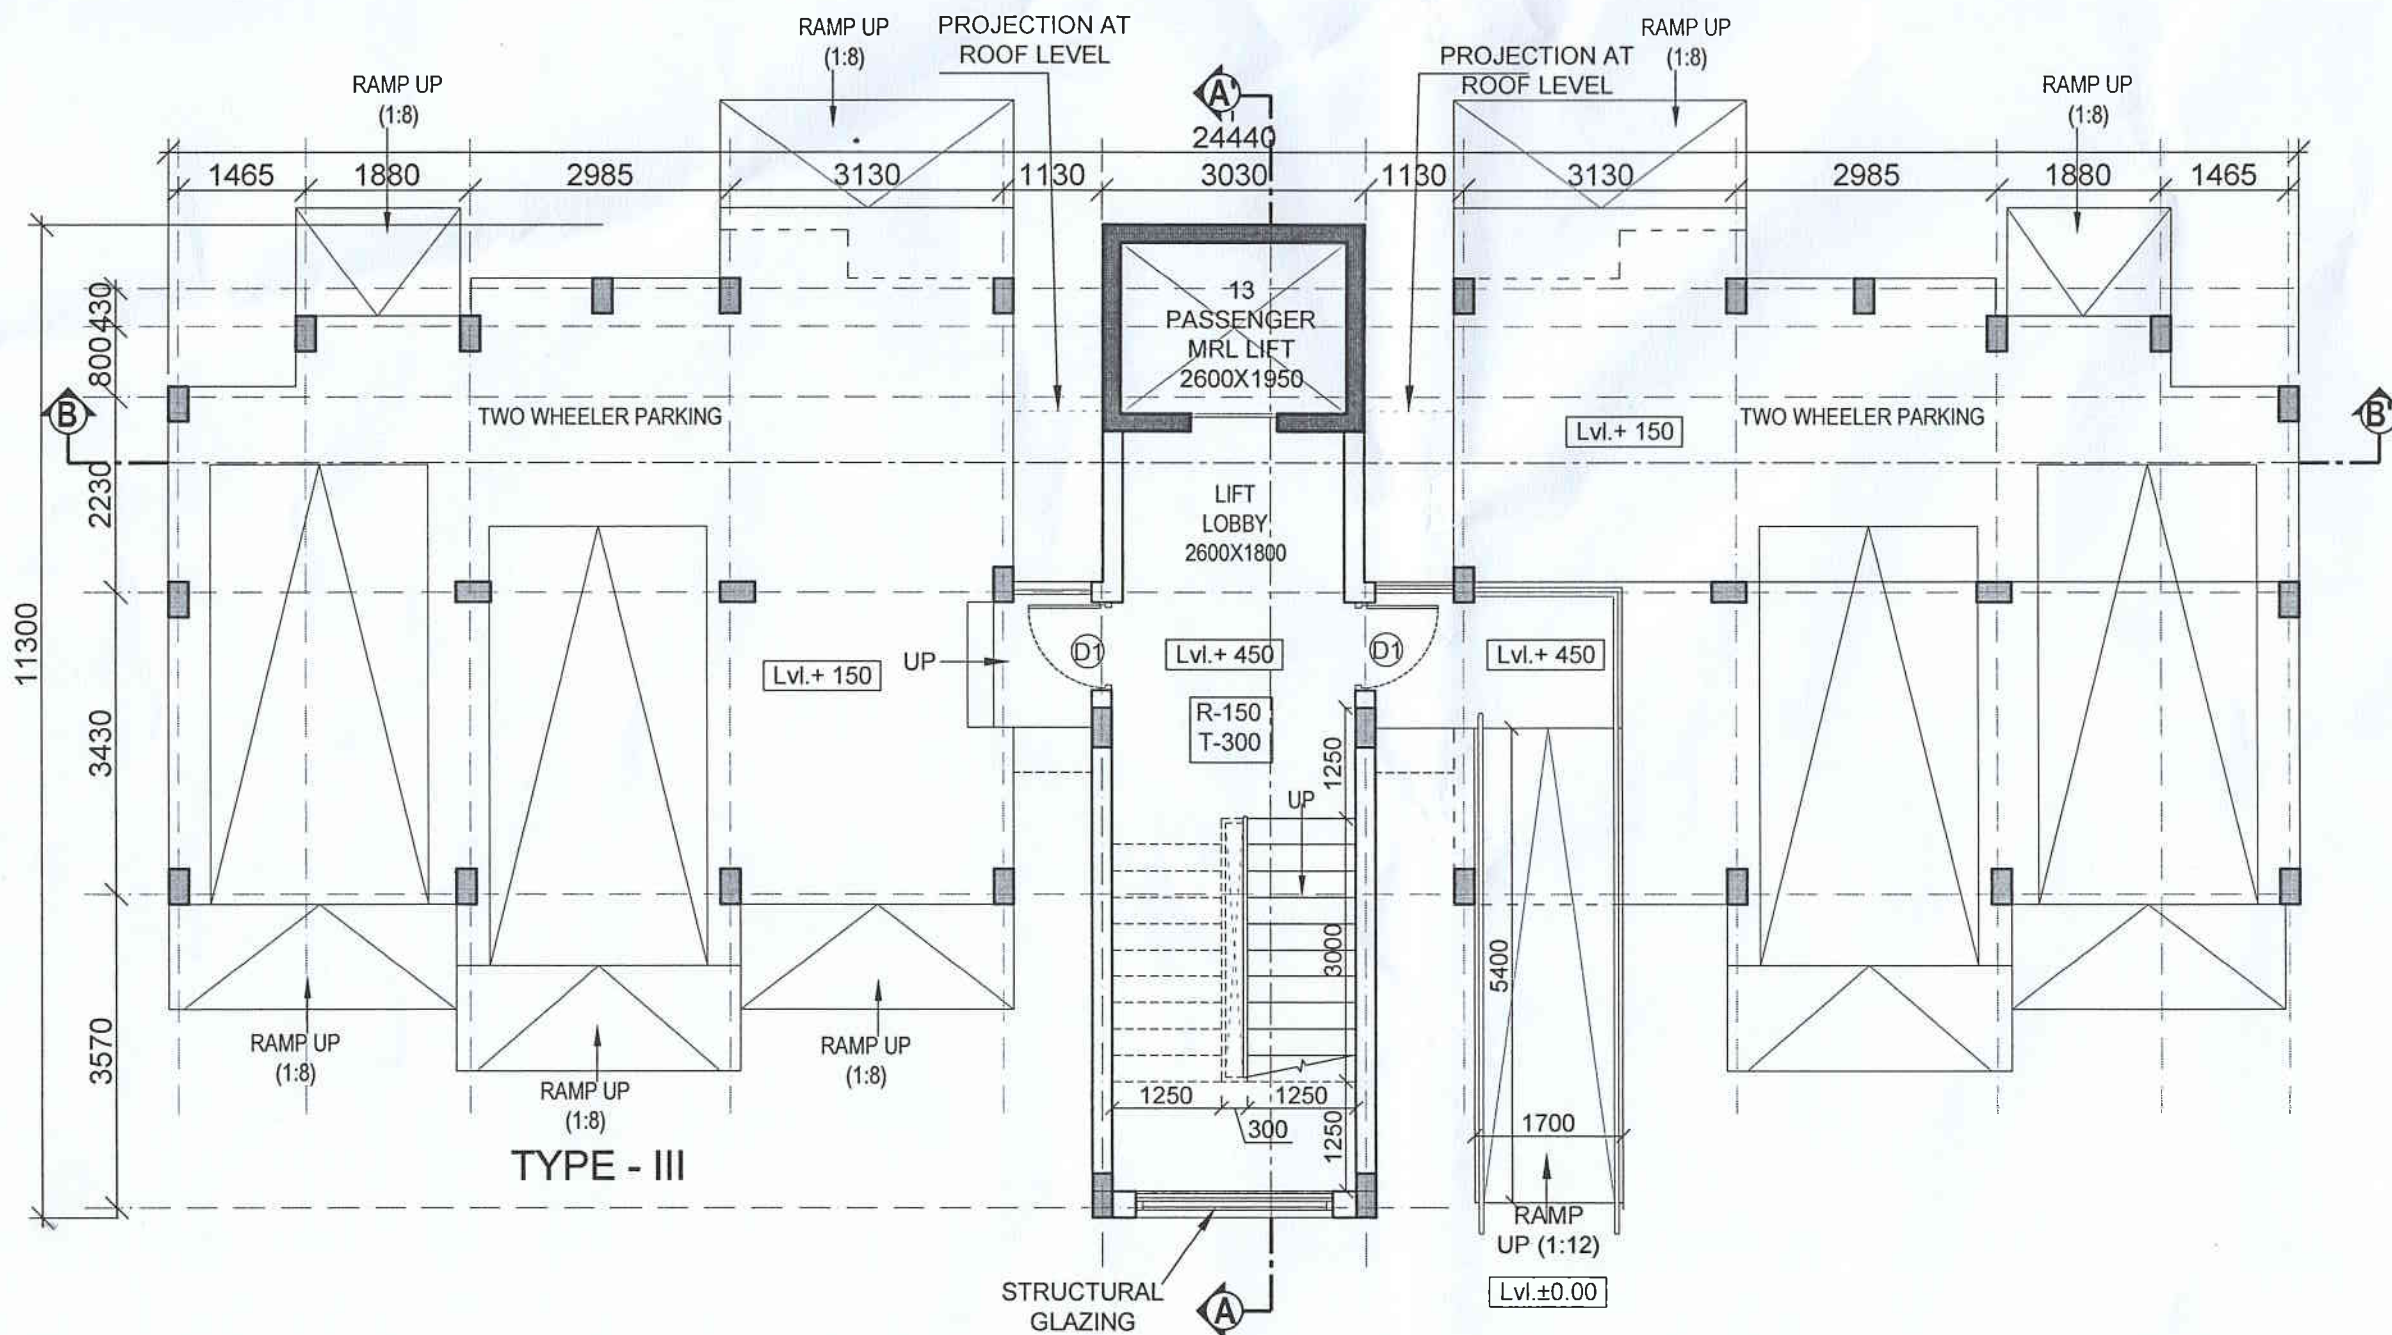

**STILT FLOOR PLAN
TYPE III**

NOTE:-

- THIS DRAWING HAS BEEN PREPARED BASED ON DIGITIZED SITE SURVEY PLAN RECEIVED FROM CONCERNED EXECUTIVE ENGINEER VIA EMAIL DATED 16.02.2024 AND EMAIL INTIMATING CLIENT APPROVAL DATED 16.02.2024.
- THIS DRAWING IS PREPARED ON THE BASIS OF AA & ES CONVEYED BY REGISTRAR, NIT ROURKELA VIDE LETTER NO.NITR/ RG/2024/L/0063 DATED 29.01.2024.
- THIS IS A CONCEPTUAL DRAWING. HOWEVER MAY BE MODIFIED IF REQUIRED IN COMPLIANCE WITH NBC, LOCAL BUILDING BY-LAWS, FIRE NORMS AND ACCESSIBILITY NORMS.
- CONSTRUCTION SHOULD NOT START WITHOUT APPROVAL FROM ALL STATUTORY AGENCIES LIKE LOCAL BODY, FIRE, AIRPORT AUTHORITY AND ALL OTHER AGENCIES REQUIRED FOR ERECTION OF THE SAID BUILDING INSIDE THE PLOT.
- PROVISIONS FOR MAINTENANCE TO BE KEPT IN ALL SERVICE DUCTS.
- LOCATION OF WINDOWS/ OPENINGS TO BE SHOWN ON FINALIZATION OF ELEVATION.
- THIS DRAWING IS SUBJECT TO SITE AND STRUCTURAL FEASIBILITY.
- THIS DRAWING IS SUBJECT TO AVAILABLE GROUND COVERAGE AND AVAILABLE F.A.R. AS PER BUILDING BYE LAWS
- ALL DIMENSIONS ARE IN MM IF NOT SPECIFIED OTHERWISE.
- DIMENSIONS AS WRITTEN SHOULD BE FOLLOWED AND DIMENSIONS SHOULD NOT BE SCALED.
- APPROVAL OF CLIENT DEPARTMENT ON ALL THE DRAWINGS SHOULD BE TAKEN AND A COPY OF ALL THE APPROVED DRAWINGS DULY SIGNED AND STAMPED SHOULD BE RETURNED TO THIS OFFICE FOR FURTHER NECESSARY ACTION AT OUR END
- ANY DISCREPANCY FOUND, SHOULD BE IMMEDIATELY BROUGHT TO THE NOTICE OF O/O CA, KOLKATA, CPWD.

SCHEDULE OF OPENINGS

S.NO	TYPE	SHUTTER SIZE	GALLAT	UNIT/AT	SPECIFICATION
DOORS					
1.	D1	1000X2100	-	2100	AS/ AGREEMENT ITEM
2.	D2	900X2100	-	2100	AS/ AGREEMENT ITEM
3.	D3	800X2100	-	2100	AS/ AGREEMENT ITEM TOILET DOOR
4.	D4	750X2100	-	2100	AS/ AGREEMENT ITEM
5.	D5	900X2100	-	2100	AS/ AGREEMENT ITEM MUMTY DOOR

WINDOWS

1.	W1	1500X1200	900	2100	UPVC / AL. SLIDING WINDOW
2.	W2	900X1000	1100	2100	UPVC / AL. SLIDING WINDOW

VENTILATOR

1.	V	600X600	1500	2100	AS/ AGREEMENT ITEM
----	---	---------	------	------	--------------------

AREA STATEMENT :-

SN.	RESIDENTIAL	PERMISSIBLE PER UNIT AREA (SQ.M.)	PROPOSED PER UNIT AREA (SQ.M.)	PROVIDED NOS. OF UNIT IN EACH FLOOR	NO. OF FLOOR	TOTAL AREA PER BLOCK (SQ.M.)
1.	TYPE-III	73.00	73.5	2	STILT +4	186x5= 930 SQ.M

MUMTY AREA - 20 SQ.M



O/o CHIEF ARCHITECT
SDG (KOLKATA), C.P.W.D.
NIZAM PALACE, KOLKATA.

परियोजना का नाम :-
**PROPOSED TYPE III 8 NOS.
QUARTER FOR NIT AT ROURKELA**


DATE : APR' 24
CA(KOLY/12(2)/64/NITRKV/TYPE III/PD/01/1272/R1

SCALE - NTS
DEALT BY.

STILT FLOOR PLAN

STAGE- PRELIMINARY DRAWING

(S. DAS) ASS. ARCHITECT
(G. GEORGE) ARCHITECT
(B. NATH) SENIOR ARCHITECT
(N. MUKHOPADHYAY) CHIEF ARCHITECT

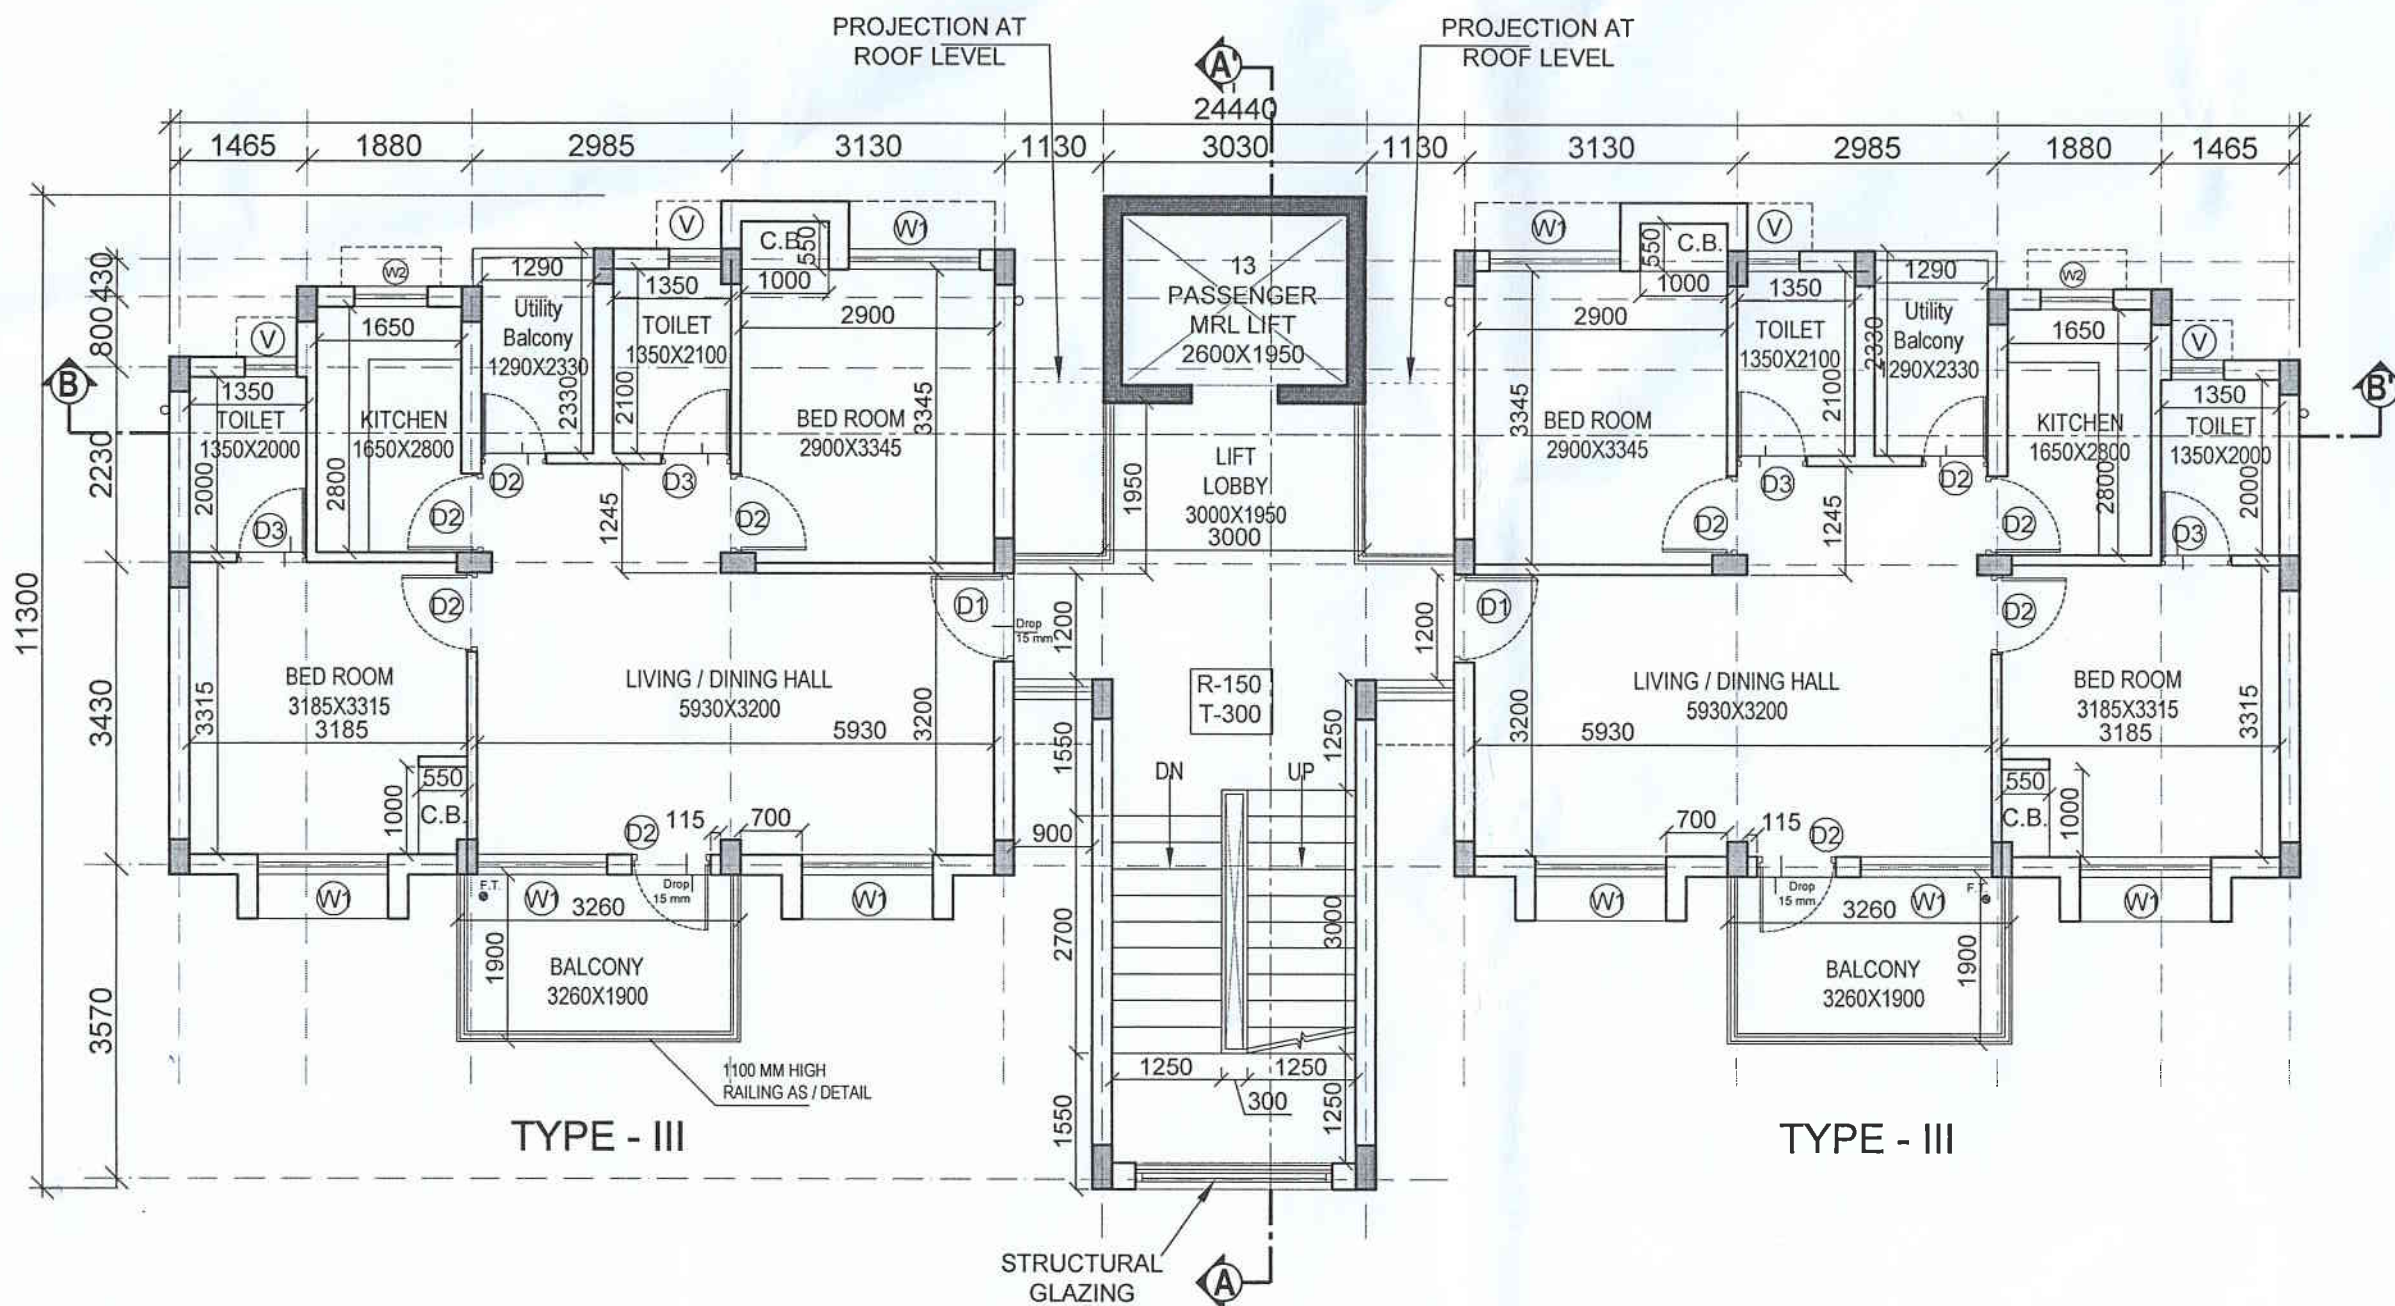

TYPICAL FLOOR (1ST TO 4TH) PLAN
TYPE III

NOTE:-

1. THIS DRAWING HAS BEEN PREPARED BASED ON DIGITIZED SITE SURVEY PLAN RECEIVED FROM CONCERNED EXECUTIVE ENGINEER VIA EMAIL DATED 16.02.2024 AND EMAIL INTIMATING CLIENT APPROVAL DATED 16.02.2024.
2. THIS DRAWING IS PREPARED ON THE BASIS OF AA & ES CONVEYED BY REGISTRAR, NIT ROURKELA VIDE LETTER NO.NITR/ RG/2024/L/0063 DATED 29.01.2024.
3. THIS IS A CONCEPTUAL DRAWING. HOWEVER MAY BE MODIFIED IF REQUIRED IN COMPLIANCE WITH NBC, LOCAL BUILDING BY-LAWS, FIRE NORMS AND ACCESSIBILITY NORMS.
4. CONSTRUCTION SHOULD NOT START WITHOUT APPROVAL FROM ALL STATUTORY AGENCIES LIKE LOCAL BODY, FIRE, AIRPORT AUTHORITY AND ALL OTHER AGENCIES REQUIRED FOR ERECTION OF THE SAID BUILDING INSIDE THE PLOT.
5. PROVISIONS FOR MAINTENANCE TO BE KEPT IN ALL SERVICE DUCTS.
6. LOCATION OF WINDOWS/ OPENINGS TO BE SHOWN ON FINALIZATION OF ELEVATION.
7. THIS DRAWING IS SUBJECT TO SITE AND STRUCTURAL FEASIBILITY.
8. THIS DRAWING IS SUBJECT TO AVAILABLE GROUND COVERAGE AND AVAILABLE F.A.R. AS PER BUILDING BYE LAWS
9. ALL DIMENSIONS ARE IN MM IF NOT SPECIFIED OTHERWISE.
10. DIMENSIONS AS WRITTEN SHOULD BE FOLLOWED AND DIMENSIONS SHOULD NOT BE SCALED.
11. APPROVAL OF CLIENT DEPARTMENT ON ALL THE DRAWINGS SHOULD BE TAKEN AND A COPY OF ALL THE APPROVED DRAWINGS DULY SIGNED AND STAMPED SHOULD BE RETURNED TO THIS OFFICE FOR FURTHER NECESSARY ACTION AT OUR END
12. ANY DISCREPANCY FOUND, SHOULD BE IMMEDIATELY BROUGHT TO THE NOTICE OF O/O CA, KOLKATA, CPWD.



O/o CHIEF ARCHITECT
SDG (KOLKATA), C.P.W.D.
NIZAM PALACE, KOLKATA.

परियोजना का नाम :-
PROPOSED TYPE III 8 NOS.
QUARTER FOR NIT AT ROURKELA

DATE : APR '24

DWG. NO.-
CA(KOL)/12(2)/64/NITRKV/TYPE III/PD/02/1273/R1

SCALE - NTS
DEALT BY.

TYPICAL(1ST TO 4TH)
FLOOR PLAN


STAGE- PRELIMINARY DRAWING

(S. DAS)
ASS. ARCHITECT

(G. GEORGE)
ARCHITECT

(B. NATH)
SENIOR ARCHITECT

(N. MUKHOPADHYAY)
CHIEF ARCHITECT

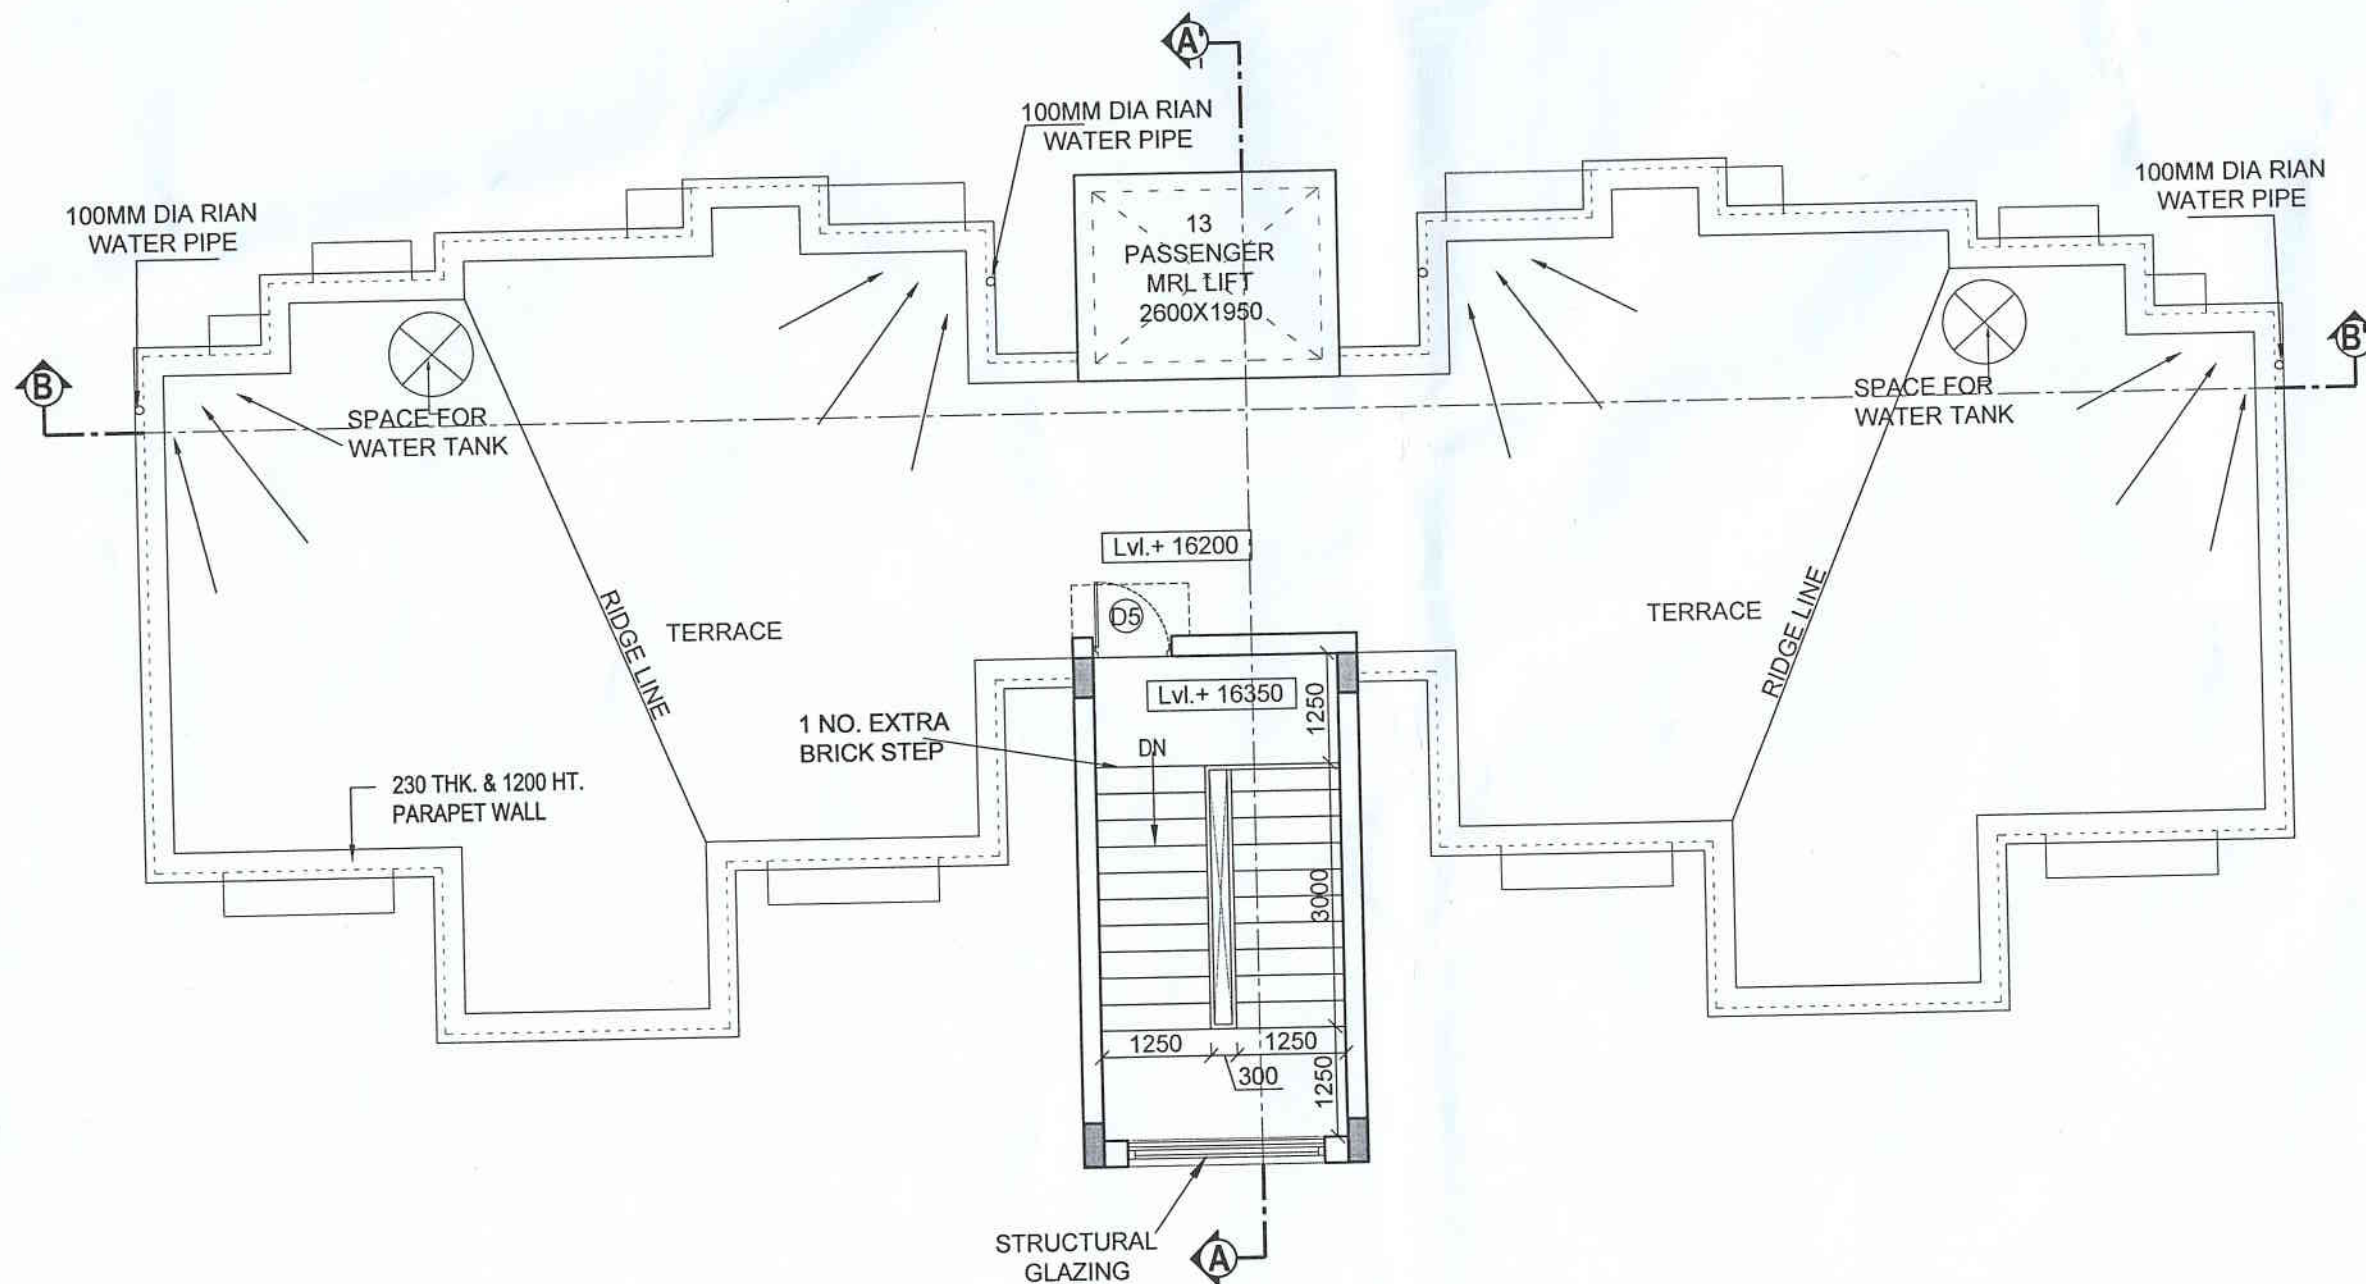

**TERRACE PLAN
TYPE III**

NOTE:-

1. THIS DRAWING HAS BEEN PREPARED BASED ON DIGITIZED SITE SURVEY PLAN RECEIVED FROM CONCERNED EXECUTIVE ENGINEER VIA EMAIL DATED 16.02.2024 AND EMAIL INTIMATING CLIENT APPROVAL DATED 16.02.2024.
2. THIS DRAWING IS PREPARED ON THE BASIS OF AA & ES CONVEYED BY REGISTRAR, NIT ROURKELA VIDE LETTER NO.NITR/ RG/2024/L/0063 DATED 29.01.2024.
3. THIS IS A CONCEPTUAL DRAWING. HOWEVER MAY BE MODIFIED IF REQUIRED IN COMPLIANCE WITH NBC, LOCAL BUILDING BY-LAWS, FIRE NORMS AND ACCESSIBILITY NORMS.
4. CONSTRUCTION SHOULD NOT START WITHOUT APPROVAL FROM ALL STATUTORY AGENCIES LIKE LOCAL BODY, FIRE, AIRPORT AUTHORITY AND ALL OTHER AGENCIES REQUIRED FOR ERECTION OF THE SAID BUILDING INSIDE THE PLOT.
5. PROVISIONS FOR MAINTENANCE TO BE KEPT IN ALL SERVICE DUCTS.
6. LOCATION OF WINDOWS/ OPENINGS TO BE SHOWN ON FINALIZATION OF ELEVATION.
7. THIS DRAWING IS SUBJECT TO SITE AND STRUCTURAL FEASIBILITY.
8. THIS DRAWING IS SUBJECT TO AVAILABLE GROUND COVERAGE AND AVAILABLE F.A.R. AS PER BUILDING BYE LAWS
9. ALL DIMENSIONS ARE IN MM IF NOT SPECIFIED OTHERWISE.
10. DIMENSIONS AS WRITTEN SHOULD BE FOLLOWED AND DIMENSIONS SHOULD NOT BE SCALED.
11. APPROVAL OF CLIENT DEPARTMENT ON ALL THE DRAWINGS SHOULD BE TAKEN AND A COPY OF ALL THE APPROVED DRAWINGS DULY SIGNED AND STAMPED SHOULD BE RETURNED TO THIS OFFICE FOR FURTHER NECESSARY ACTION AT OUR END
12. ANY DISCREPANCY FOUND, SHOULD BE IMMEDIATELY BROUGHT TO THE NOTICE OF O/O CA, KOLKATA, CPWD.



O/o CHIEF ARCHITECT
SDG (KOLKATA), C.P.W.D.
NIZAM PALACE, KOLKATA

परियोजना का नाम :-
**PROPOSED TYPE III 8 NOS.
QUARTER FOR NIT AT ROURKELA**

DATE : APR' 24

DWG. NO.-
CA(KOL)/12(2)/64/NITRKV/TYPE III/PD/03/1541

SCALE - NTS

TERRACE PLAN

DEALT BY.


STAGE- **PRELIMINARY DRAWING**

(S. DAS)
ASS. ARCHITECT

(G. GEORGE)
ARCHITECT

(B. NATH)
SENIOR ARCHITECT

(N. MUKHOPADHYAY)
CHIEF ARCHITECT

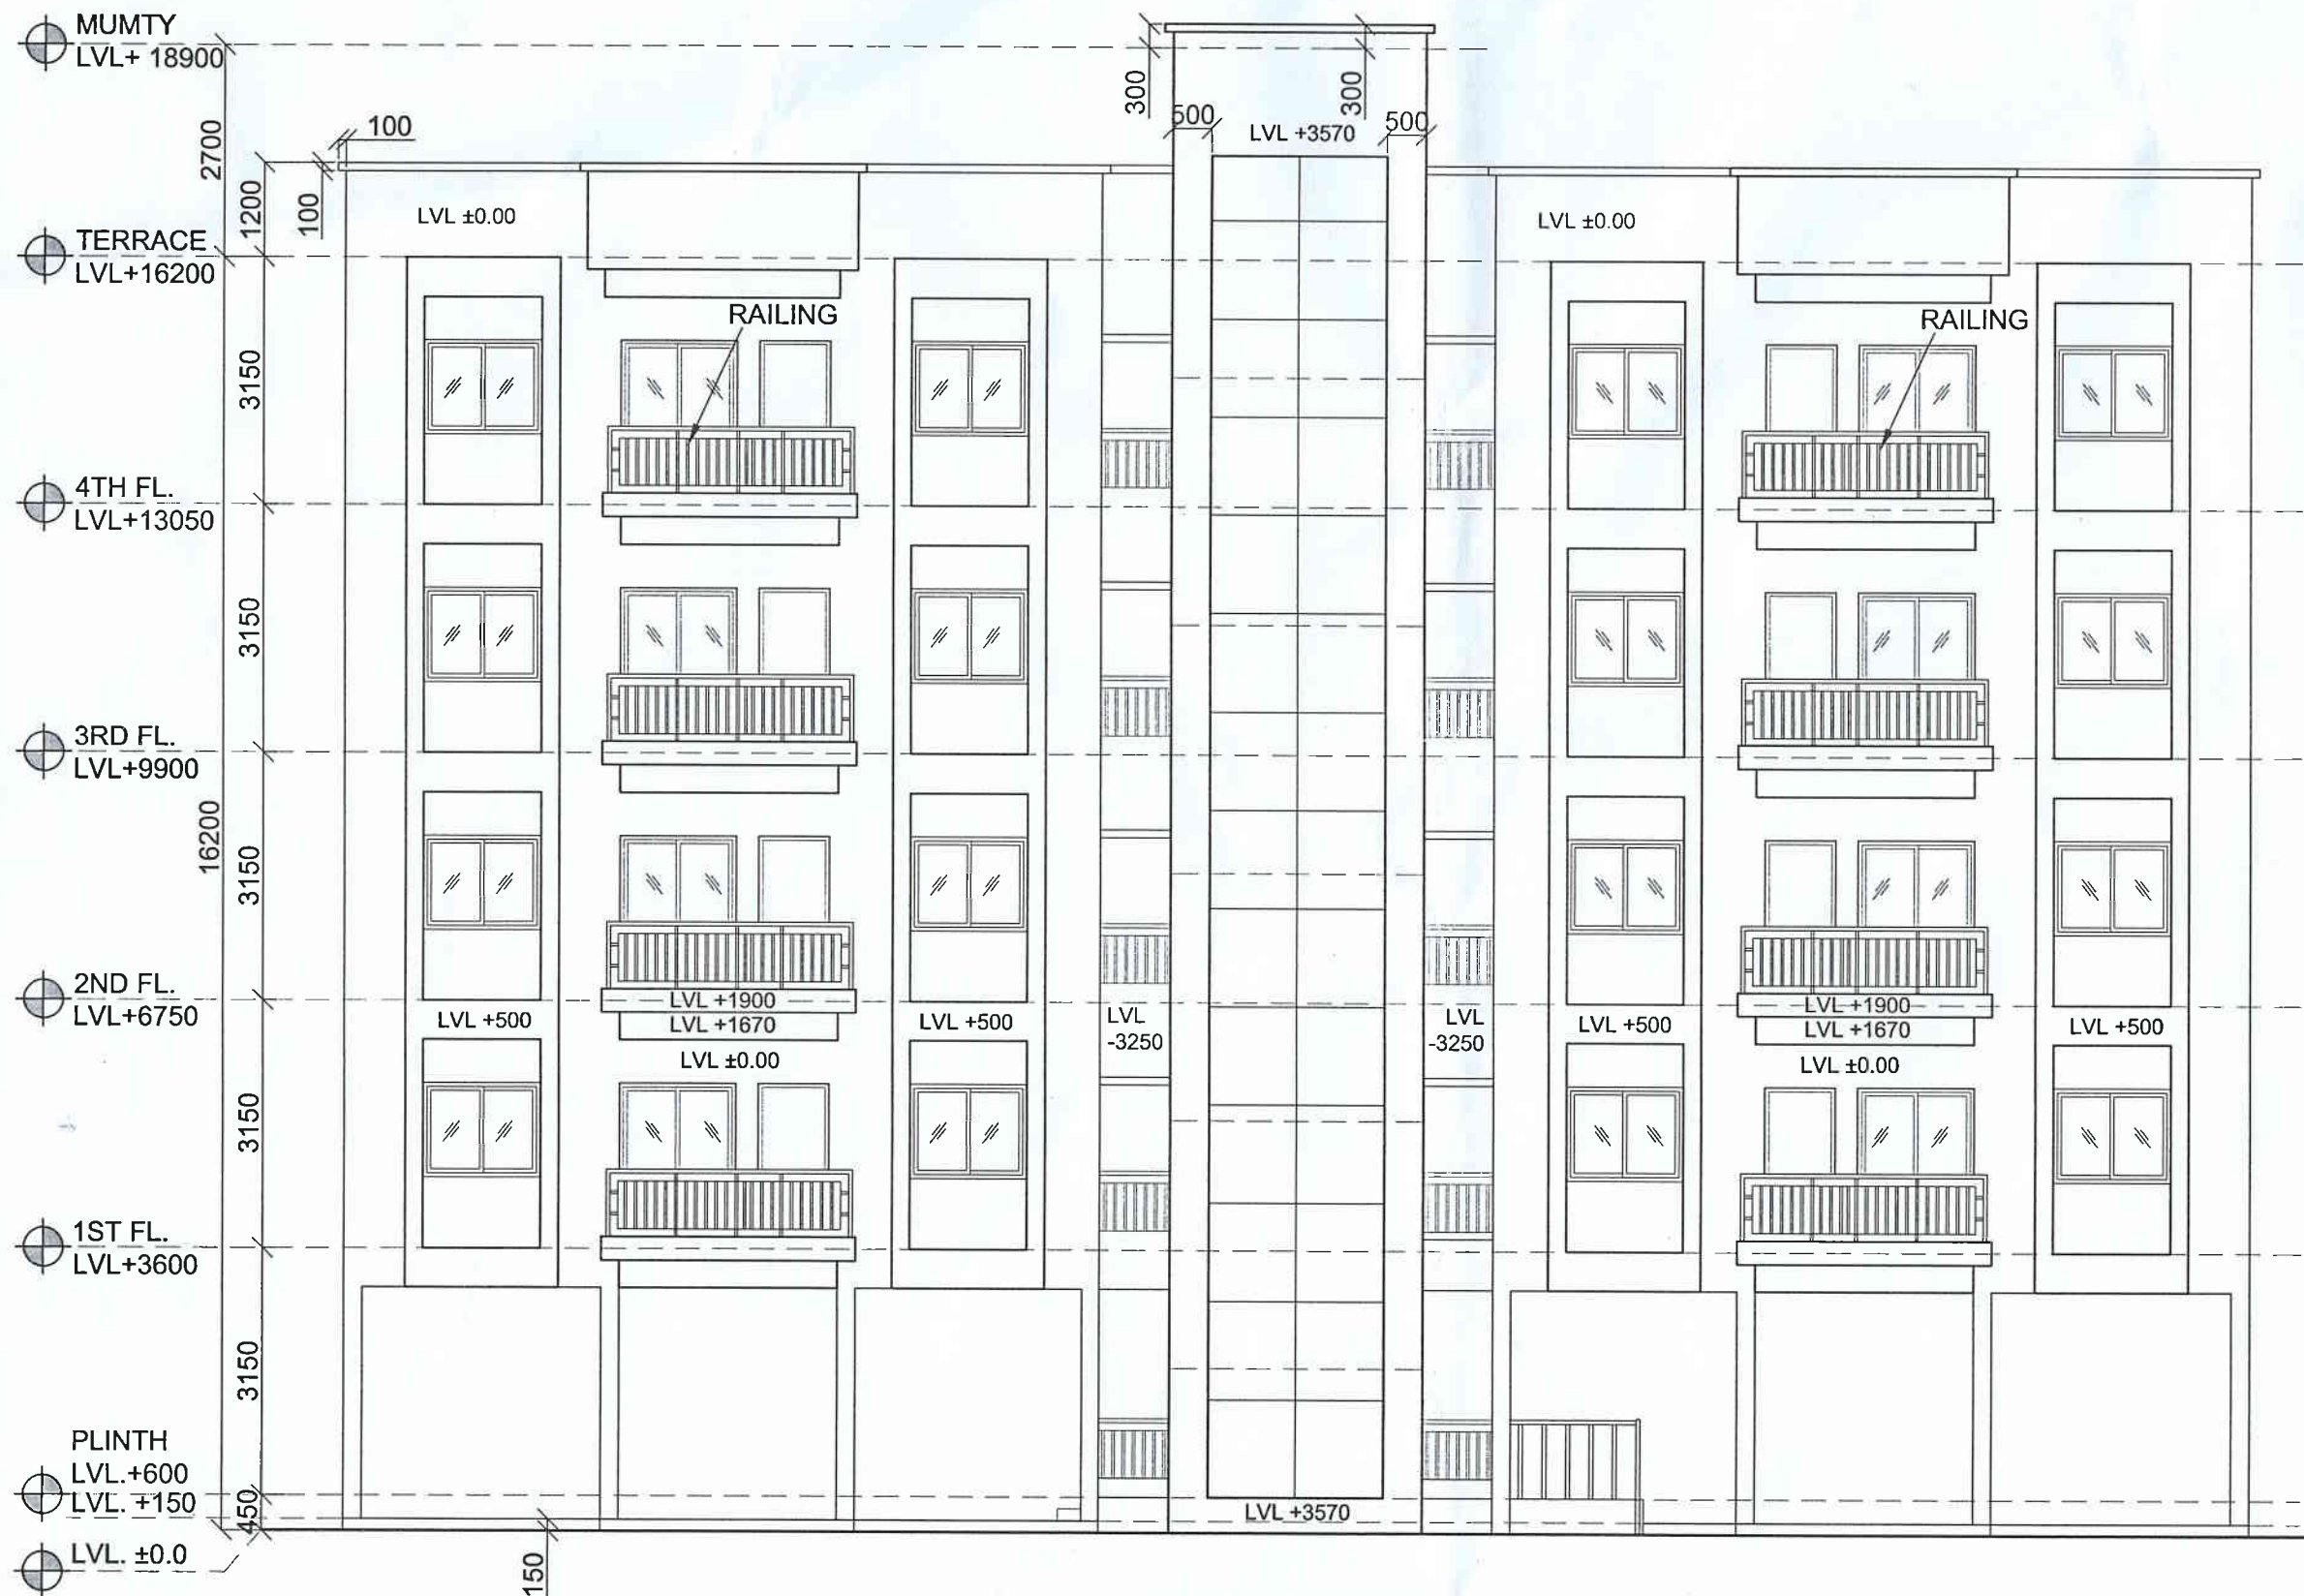

NOTE:-

1. THIS DRAWING HAS BEEN PREPARED BASED ON DIGITIZED SITE SURVEY PLAN RECEIVED FROM CONCERNED EXECUTIVE ENGINEER VIA EMAIL DATED 16.02.2024 AND EMAIL INTIMATING CLIENT APPROVAL DATED 16.02.2024.
2. THIS DRAWING IS PREPARED ON THE BASIS OF AA & ES CONVEYED BY REGISTRAR, NIT ROURKELA VIDE LETTER NO.NITR/ RG/2024/L/0063 DATED 29.01.2024.
3. THIS IS A CONCEPTUAL DRAWING. HOWEVER MAY BE MODIFIED IF REQUIRED IN COMPLIANCE WITH NBC, LOCAL BUILDING BY-LAWS, FIRE NORMS AND ACCESSIBILITY NORMS.
4. CONSTRUCTION SHOULD NOT START WITHOUT APPROVAL FROM ALL STATUTORY AGENCIES LIKE LOCAL BODY, FIRE, AIRPORT AUTHORITY AND ALL OTHER AGENCIES REQUIRED FOR ERECTION OF THE SAID BUILDING INSIDE THE PLOT.
5. PROVISIONS FOR MAINTENANCE TO BE KEPT IN ALL SERVICE DUCTS.
6. LOCATION OF WINDOWS/ OPENINGS TO BE SHOWN ON FINALIZATION OF ELEVATION.
7. THIS DRAWING IS SUBJECT TO SITE AND STRUCTURAL FEASIBILITY.
8. THIS DRAWING IS SUBJECT TO AVAILABLE GROUND COVERAGE AND AVAILABLE F.A.R. AS PER BUILDING BYE LAWS
9. ALL DIMENSIONS ARE IN MM IF NOT SPECIFIED OTHERWISE.
10. DIMENSIONS AS WRITTEN SHOULD BE FOLLOWED AND DIMENSIONS SHOULD NOT BE SCALED.
11. APPROVAL OF CLIENT DEPARTMENT ON ALL THE DRAWINGS SHOULD BE TAKEN AND A COPY OF ALL THE APPROVED DRAWINGS DULY SIGNED AND STAMPED SHOULD BE RETURNED TO THIS OFFICE FOR FURTHER NECESSARY ACTION AT OUR END
12. ANY DISCREPANCY FOUND, SHOULD BE IMMEDIATELY BROUGHT TO THE NOTICE OF O/O CA, KOLKATA, CPWD.



O/o CHIEF ARCHITECT
SDG (KOLKATA), C.P.W.D.
NIZAM PALACE, KOLKATA.

परियोजना का नाम :-
**PROPOSED TYPE III 8 NOS.
QUARTER FOR NIT AT ROURKELA**

DATE : APR '24

DWG. NO.-
CA(KOL)/12(2)/64/NITRKY/TYPER III/PD/04/1542

SCALE - NTS

FRONT ELEVATION

DEALT BY,

STAGE- PRELIMINARY DRAWING


(S. DAS)
ASS. ARCHITECT

(G.GEORGE)
ARCHITECT

(B. NATH)
SENIOR ARCHITECT

(N. MUKHOPADHYAY)
CHIEF ARCHITECT

**FRONT ELEVATION
TYPE III**

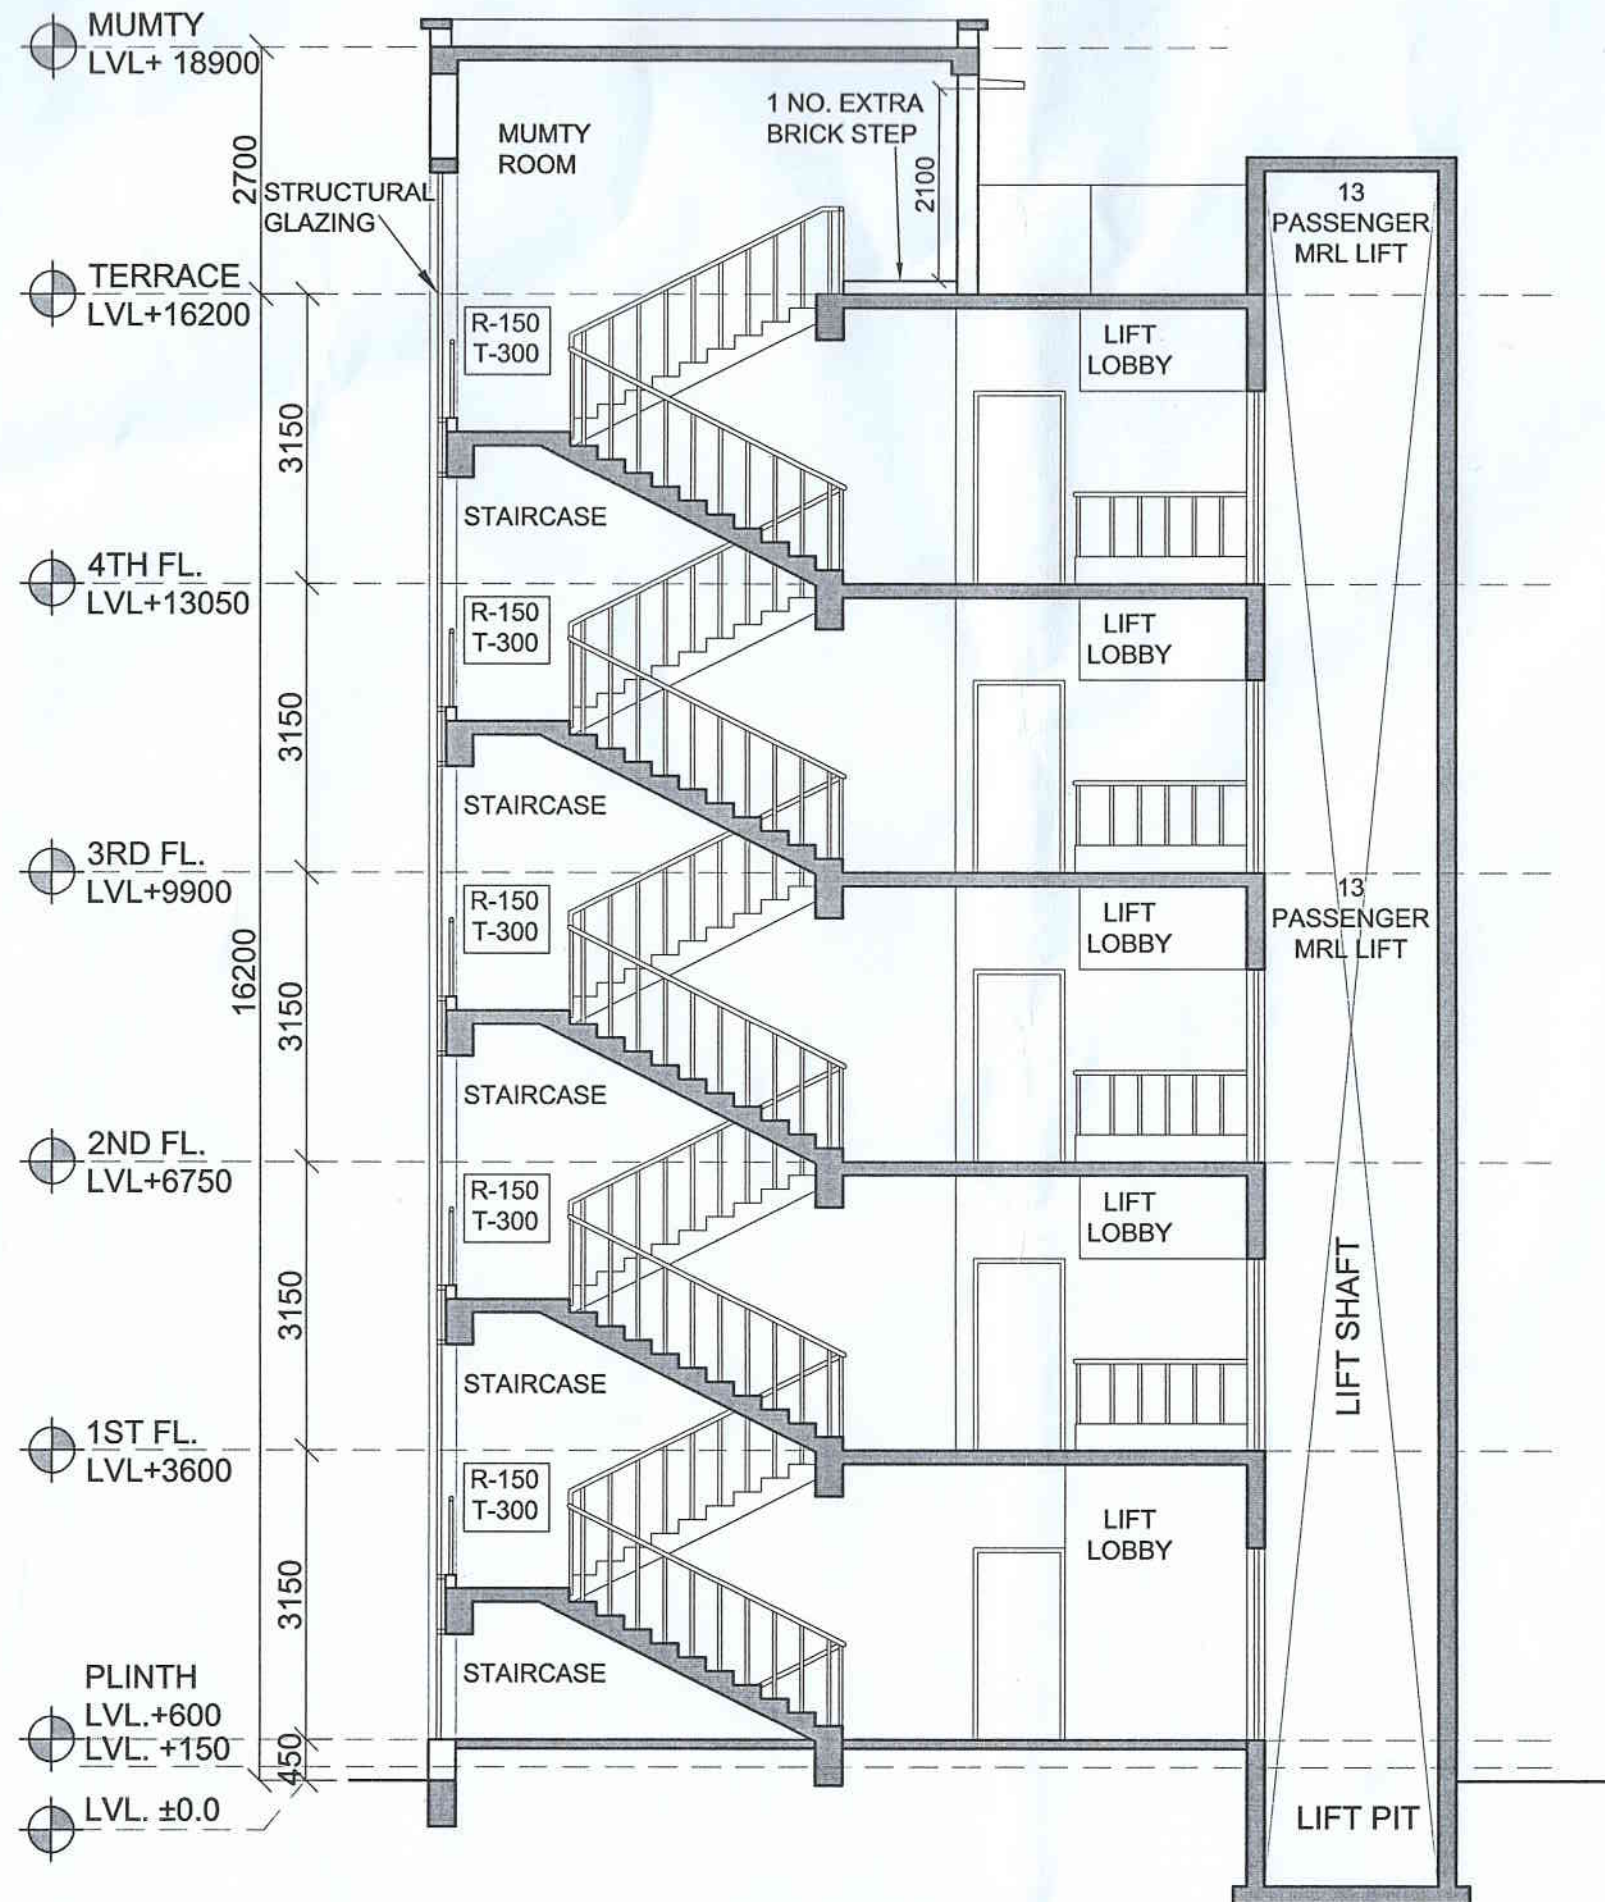

SECTION AT AA'
TYPE III

NOTE:-

1. THIS DRAWING HAS BEEN PREPARED BASED ON DIGITIZED SITE SURVEY PLAN RECEIVED FROM CONCERNED EXECUTIVE ENGINEER VIA EMAIL DATED 16.02.2024 AND EMAIL INTIMATING CLIENT APPROVAL DATED 16.02.2024.
2. THIS DRAWING IS PREPARED ON THE BASIS OF AA & ES CONVEYED BY REGISTRAR, NIT ROURKELA VIDE LETTER NO.NITR/ RG/2024/L/0063 DATED 29.01.2024.
3. THIS IS A CONCEPTUAL DRAWING. HOWEVER MAY BE MODIFIED IF REQUIRED IN COMPLIANCE WITH NBC, LOCAL BUILDING BY-LAWS, FIRE NORMS AND ACCESSIBILITY NORMS.
4. CONSTRUCTION SHOULD NOT START WITHOUT APPROVAL FROM ALL STATUTORY AGENCIES LIKE LOCAL BODY, FIRE, AIRPORT AUTHORITY AND ALL OTHER AGENCIES REQUIRED FOR ERECTION OF THE SAID BUILDING INSIDE THE PLOT.
5. PROVISIONS FOR MAINTENANCE TO BE KEPT IN ALL SERVICE DUCTS.
6. LOCATION OF WINDOWS/ OPENINGS TO BE SHOWN ON FINALIZATION OF ELEVATION.
7. THIS DRAWING IS SUBJECT TO SITE AND STRUCTURAL FEASIBILITY.
8. THIS DRAWING IS SUBJECT TO AVAILABLE GROUND COVERAGE AND AVAILABLE F.A.R. AS PER BUILDING BYE LAWS
9. ALL DIMENSIONS ARE IN MM IF NOT SPECIFIED OTHERWISE.
10. DIMENSIONS AS WRITTEN SHOULD BE FOLLOWED AND DIMENSIONS SHOULD NOT BE SCALED.
11. APPROVAL OF CLIENT DEPARTMENT ON ALL THE DRAWINGS SHOULD BE TAKEN AND A COPY OF ALL THE APPROVED DRAWINGS DULY SIGNED AND STAMPED SHOULD BE RETURNED TO THIS OFFICE FOR FURTHER NECESSARY ACTION AT OUR END
12. ANY DISCREPANCY FOUND, SHOULD BE IMMEDIATELY BROUGHT TO THE NOTICE OF O/O CA, KOLKATA, CPWD.



O/o CHIEF ARCHITECT
SDG (KOLKATA), C.P.W.D.
NIZAM PALACE, KOLKATA.

परियोजना का नाम :-
**PROPOSED TYPE III 8 NOS.
QUARTER FOR NIT AT ROURKELA**

DATE : APR' 24

DWG. NO.-
CA(KOL)/12(2)/64/NITRKV/TYPE III/PD/05/1543

SCALE - NTS

SECTION AA'

DEALT BY.


STAGE- **PRELIMINARY DRAWING**

(S. DAS)
ASS. ARCHITECT

(G. GEORGE)
ARCHITECT

(B. NATH)
SENIOR ARCHITECT

(N. MUKHOPADHYAY)
CHIEF ARCHITECT

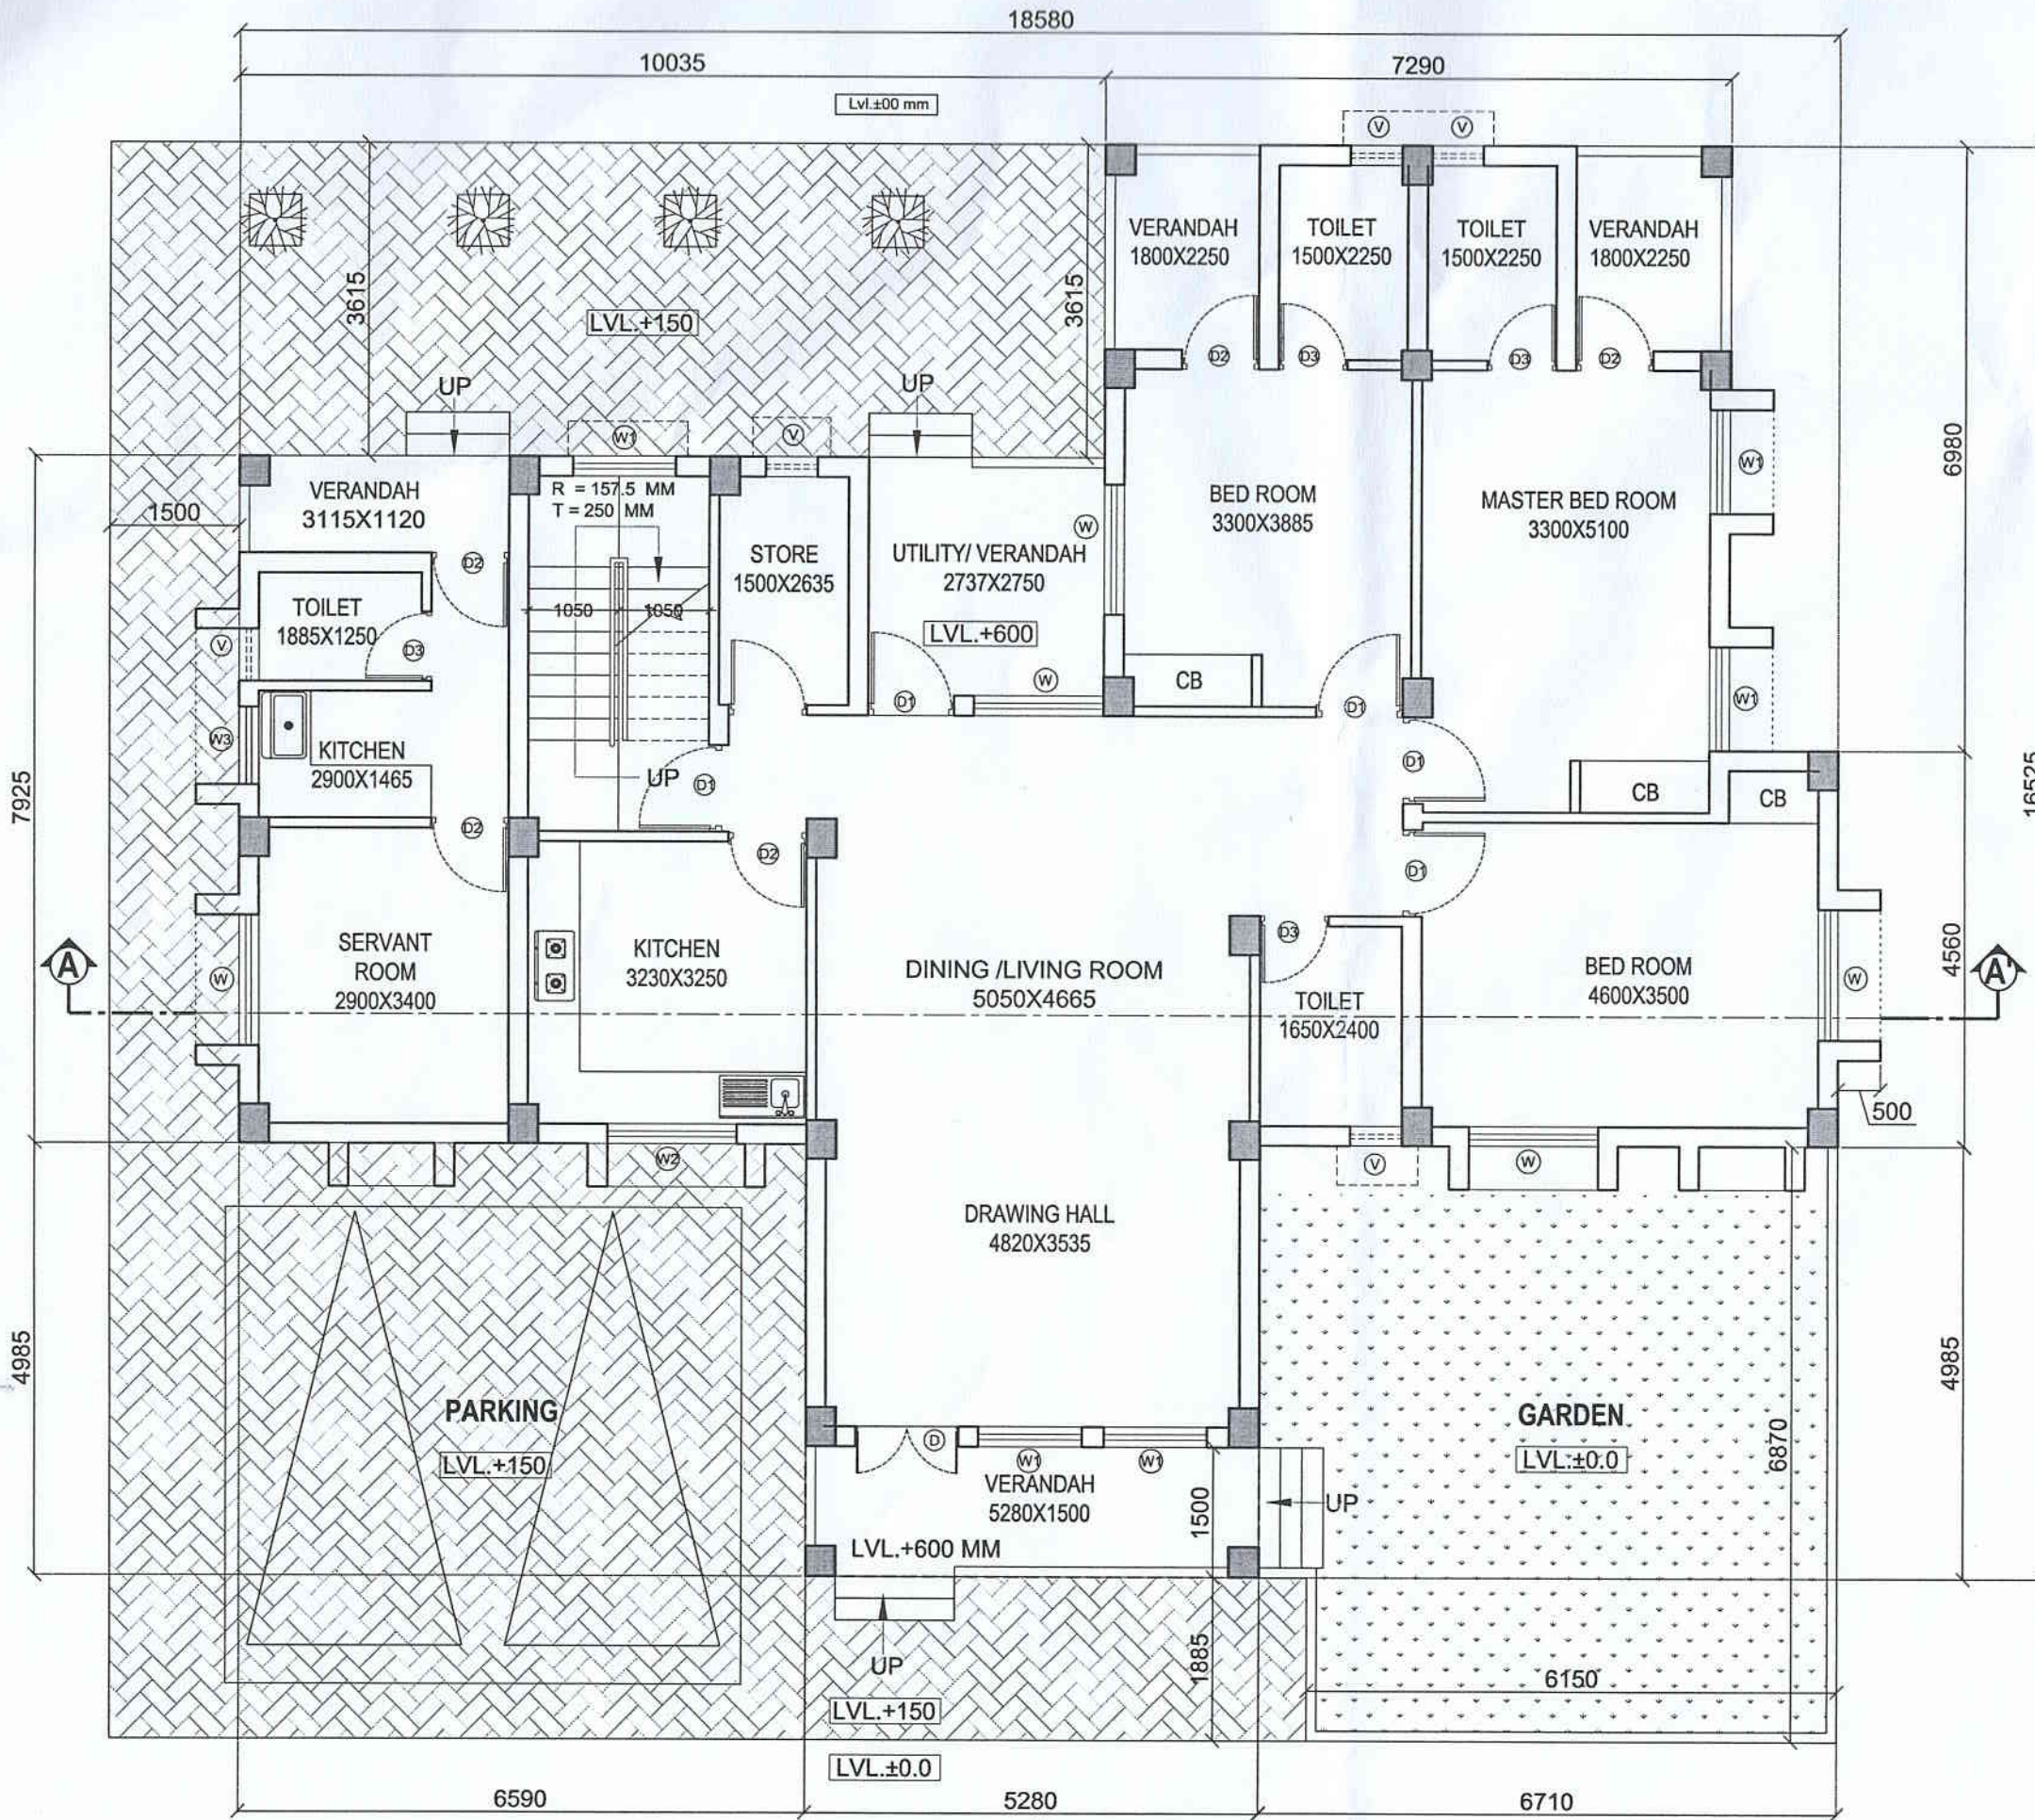

GROUND FLOOR PLAN

NOTE:-

- THIS DRAWING HAS BEEN PREPARED BASED ON DIGITIZED SITE SURVEY PLAN RECEIVED FROM CONCERNED EXECUTIVE ENGINEER VIA EMAIL DATED 16.02.2024 AND EMAIL INTIMATING CLIENT APPROVAL DATED 16.02.2024.
- THIS DRAWING IS PREPARED ON THE BASIS OF AA & ES CONVEYED BY REGISTRAR, NIT ROURKELA VIDE LETTER NO.NITR/ RG/2024/L/0063 DATED 29.01.2024.
- THIS IS A CONCEPTUAL DRAWING. HOWEVER MAY BE MODIFIED IF REQUIRED IN COMPLIANCE WITH NBC, LOCAL BUILDING BY-LAWS, FIRE NORMS AND ACCESSIBILITY NORMS.
- CONSTRUCTION SHOULD NOT START WITHOUT APPROVAL FROM ALL STATUTORY AGENCIES LIKE LOCAL BODY, FIRE, AIRPORT AUTHORITY AND ALL OTHER AGENCIES REQUIRED FOR ERECTION OF THE SAID BUILDING INSIDE THE PLOT.
- PROVISIONS FOR MAINTENANCE TO BE KEPT IN ALL SERVICE DUCTS.
- LOCATION OF WINDOWS/ OPENINGS TO BE SHOWN ON FINALIZATION OF ELEVATION.
- THIS DRAWING IS SUBJECT TO SITE AND STRUCTURAL FEASIBILITY.
- THIS DRAWING IS SUBJECT TO AVAILABLE GROUND COVERAGE AND AVAILABLE F.A.R. AS PER BUILDING BYE LAWS
- ALL DIMENSIONS ARE IN MM IF NOT SPECIFIED OTHERWISE.
- DIMENSIONS AS WRITTEN SHOULD BE FOLLOWED AND DIMENSIONS SHOULD NOT BE SCALED.
- APPROVAL OF CLIENT DEPARTMENT ON ALL THE DRAWINGS SHOULD BE TAKEN AND A COPY OF ALL THE APPROVED DRAWINGS DULY SIGNED AND STAMPED SHOULD BE RETURNED TO THIS OFFICE FOR FURTHER NECESSARY ACTION AT OUR END
- ANY DISCREPANCY FOUND, SHOULD BE IMMEDIATELY BROUGHT TO THE NOTICE OF O/O CA, KOLKATA, CPWD.

SCHEDULE OF OPENINGS

SNO	TYPE	SHUTTER SIZE	SILLAT	INTELAT	SPECIFICATION
DOORS					
1.	D	1200X2100	-	2100	Pressed steel frames with 35 mm thick panelled shutter
2.	D1	1000X2100	-	2100	DO
3.	D2	900X2100	-	2100	F.R.P Shutter with F.R.P. Frame
4.	D3	900X2100	-	2100	Pressed steel frames with 35 mm thick panelled shutter
5.	D4	900X2100	-	2100	M.S. sheet door in mummy
WINDOWS					
1.	W	1500X1200	900	2100	Glazed Window with Pressed Steel frames
2.	W1	1200X1200	900	2100	DO
3.	W2	1500X1000	1100	2100	DO
4.	W3	900X1000	1100	2100	DO
VENTILATORS					
1.	V1	600X600	1500	2100	Glazed Ventilator with Pressed Steel Sectional frame

AREA STATEMENT :-

SN.	RESIDENTIAL TYPE -V	PERMISSIBLE UNIT AREA (SQ.M.)	PROPOSED UNIT AREA (SQ.M.)
1.	MAIN UNIT	145.00	145.00
2.	STAIRCASE CIRCULATION	7.00	10.00
3.	UTILITY / VERANDAH AREA	16.50	16.50
4.	SERVANT ROOM	21.50	21.50
5.	STAIRCASE CIRCULATION	7.00	-
6.	UTILITY / VERANDAH AREA	3.50	3.50
TOTAL		200.50	196.50
MUMTY AREA		= 12 SQ.M	
TOTAL AREA		= 208.50 SQ.M	

O/o CHIEF ARCHITECT
SDG (KOLKATA), C.P.W.D.
NIZAM PALACE, KOLKATA.

परियोजना का नाम :-

**PROPOSED 1 NO. TYPE V
QUARTER FOR NIT AT ROURKELA**

DATE : APR '24

SCALE - NTS

DEALT BY.

DWG. NO.-
CA(KOL)/12(2)/64/NITRKY/TYPE VIPD/01/1274

GROUND FLOOR PLAN


STAGE- **PRELIMINARY DRAWING**

(S. DAS)
ASS. ARCHITECT

(G. GEORGE)
ARCHITECT

(B. NATH)
SENIOR ARCHITECT

(N. MUKHOPADHYAY)
CHIEF ARCHITECT

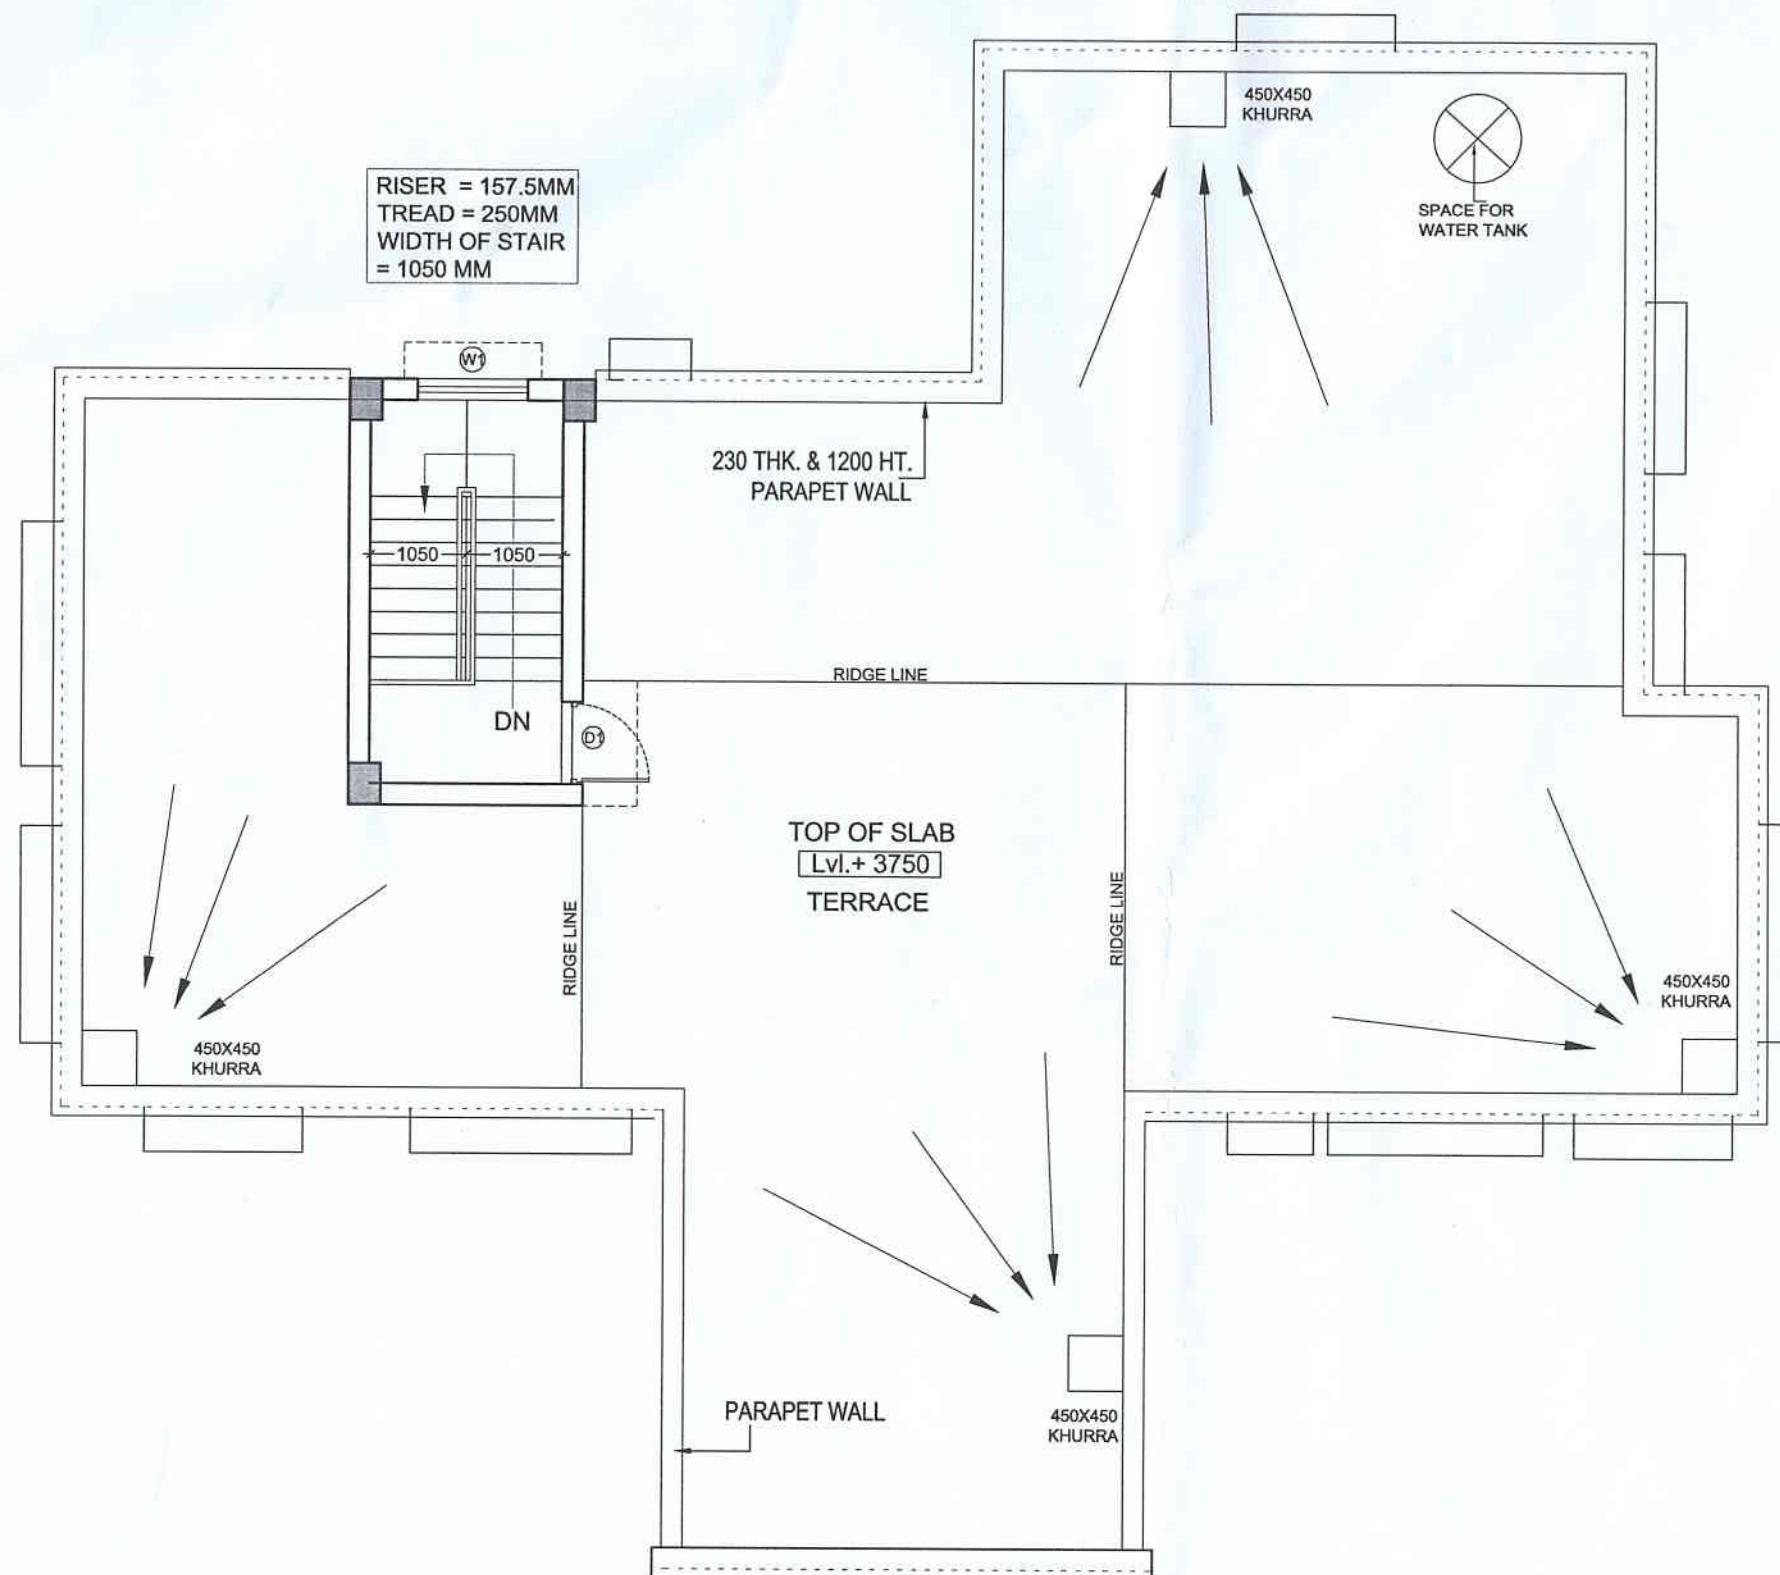

TERRACE FLOOR PLAN

NOTE:-

1. THIS DRAWING HAS BEEN PREPARED BASED ON DIGITIZED SITE SURVEY PLAN RECEIVED FROM CONCERNED EXECUTIVE ENGINEER VIA EMAIL DATED 16.02.2024 AND EMAIL INTIMATING CLIENT APPROVAL DATED 16.02.2024.
2. THIS DRAWING IS PREPARED ON THE BASIS OF AA & ES CONVEYED BY REGISTRAR, NIT ROURKELA VIDE LETTER NO.NITR/ RG/2024/L/0063 DATED 29.01.2024.
3. THIS IS A CONCEPTUAL DRAWING. HOWEVER MAY BE MODIFIED IF REQUIRED IN COMPLIANCE WITH NBC, LOCAL BUILDING BY-LAWS, FIRE NORMS AND ACCESSIBILITY NORMS.
4. CONSTRUCTION SHOULD NOT START WITHOUT APPROVAL FROM ALL STATUTORY AGENCIES LIKE LOCAL BODY, FIRE, AIRPORT AUTHORITY AND ALL OTHER AGENCIES REQUIRED FOR ERECTION OF THE SAID BUILDING INSIDE THE PLOT.
5. PROVISIONS FOR MAINTENANCE TO BE KEPT IN ALL SERVICE DUCTS.
6. LOCATION OF WINDOWS/ OPENINGS TO BE SHOWN ON FINALIZATION OF ELEVATION.
7. THIS DRAWING IS SUBJECT TO SITE AND STRUCTURAL FEASIBILITY.
8. THIS DRAWING IS SUBJECT TO AVAILABLE GROUND COVERAGE AND AVAILABLE F.A.R. AS PER BUILDING BYE LAWS
9. ALL DIMENSIONS ARE IN MM IF NOT SPECIFIED OTHERWISE.
10. DIMENSIONS AS WRITTEN SHOULD BE FOLLOWED AND DIMENSIONS SHOULD NOT BE SCALED.
11. APPROVAL OF CLIENT DEPARTMENT ON ALL THE DRAWINGS SHOULD BE TAKEN AND A COPY OF ALL THE APPROVED DRAWINGS DULY SIGNED AND STAMPED SHOULD BE RETURNED TO THIS OFFICE FOR FURTHER NECESSARY ACTION AT OUR END
12. ANY DISCREPANCY FOUND, SHOULD BE IMMEDIATELY BROUGHT TO THE NOTICE OF O/O CA, KOLKATA, CPWD.



O/o CHIEF ARCHITECT
SDG (KOLKATA), C.P.W.D.
NIZAM PALACE, KOLKATA.

परियोजना का नाम :-
**PROPOSED 1 NO. TYPE V
QUARTER FOR NIT AT ROURKELA**

DATE : APR' 24

DWG. NO.-
CA(KOL)/12(2)/64/NITRKV/TYPE V/PD/02/1275

SCALE - NTS

TERRACE PLAN

DEALT BY.


STAGE- **PRELIMINARY DRAWING**

(S. DAS)
ASS. ARCHITECT

(G. GEORGE)
ARCHITECT

(S. NATH)
SENIOR ARCHITECT

(N. MUKHOPADHYAY)
CHIEF ARCHITECT

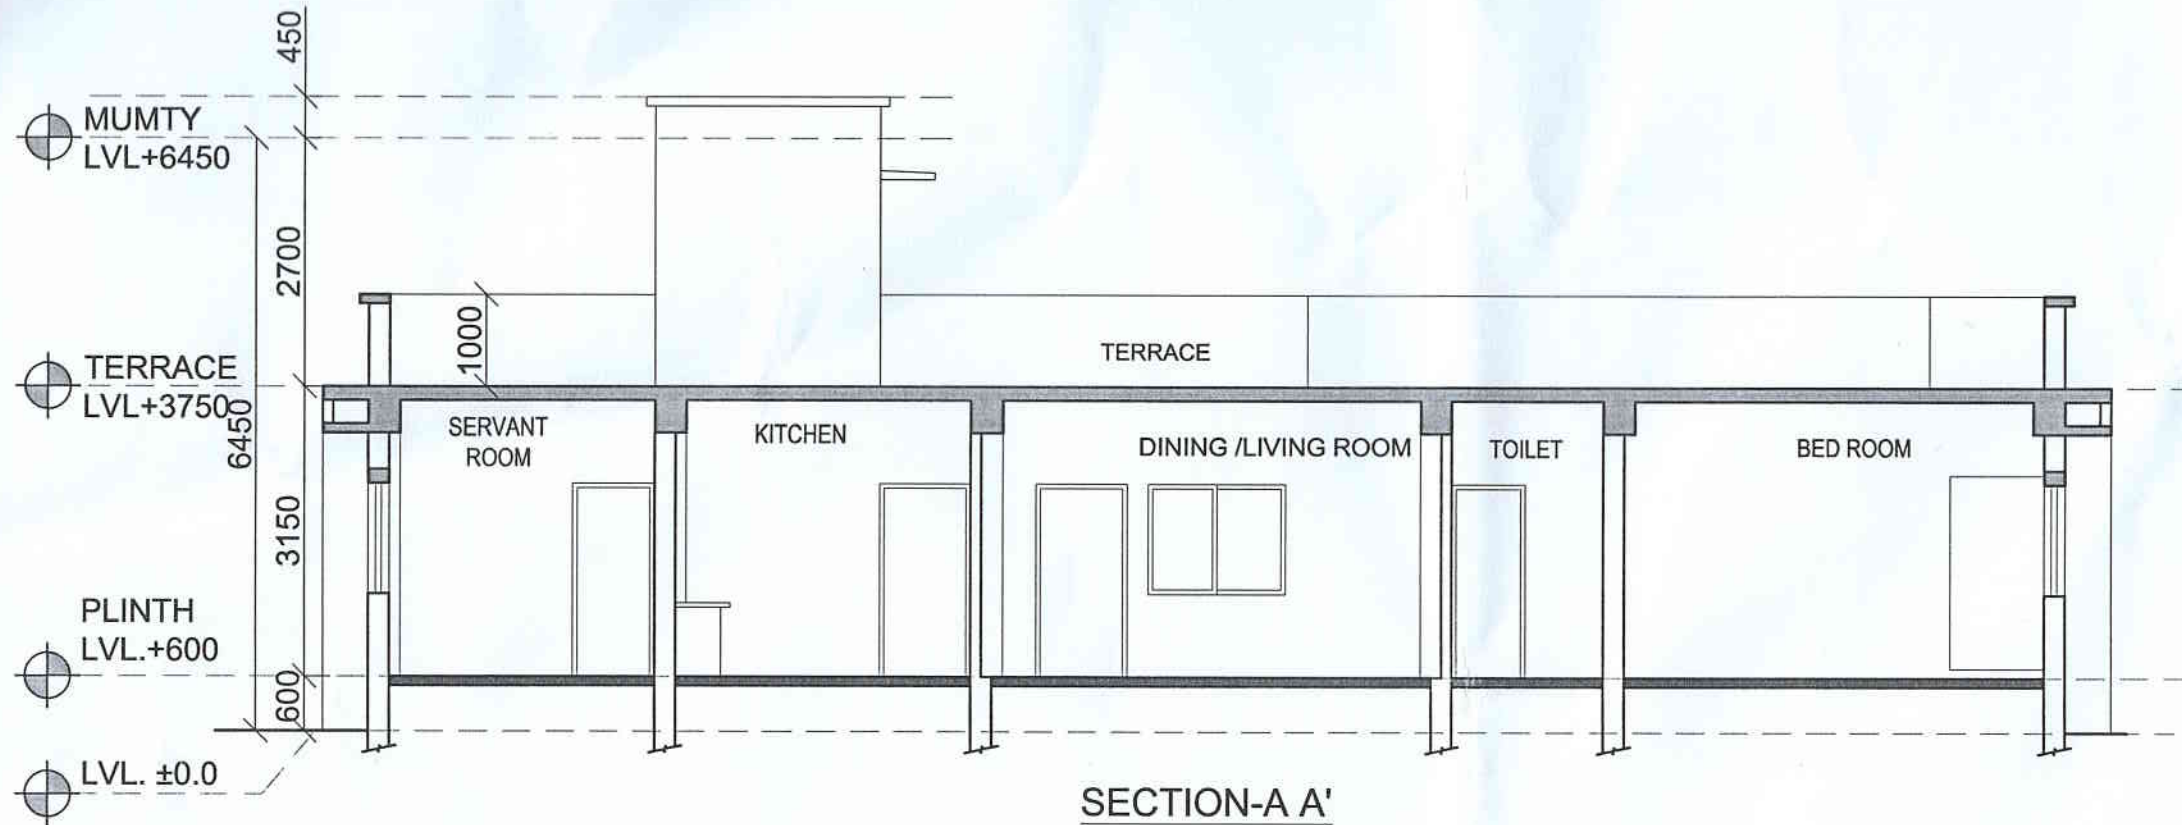

NOTE:-

1. THIS DRAWING HAS BEEN PREPARED BASED ON DIGITIZED SITE SURVEY PLAN RECEIVED FROM CONCERNED EXECUTIVE ENGINEER VIA EMAIL DATED 16.02.2024 AND EMAIL INTIMATING CLIENT APPROVAL DATED 16.02.2024.
2. THIS DRAWING IS PREPARED ON THE BASIS OF AA & ES CONVEYED BY REGISTRAR, NIT ROURKELA VIDE LETTER NO.NITR/ RG/2024/L/0063 DATED 29.01.2024.
3. THIS IS A CONCEPTUAL DRAWING. HOWEVER MAY BE MODIFIED IF REQUIRED IN COMPLIANCE WITH NBC, LOCAL BUILDING BY-LAWS, FIRE NORMS AND ACCESSIBILITY NORMS.
4. CONSTRUCTION SHOULD NOT START WITHOUT APPROVAL FROM ALL STATUTORY AGENCIES LIKE LOCAL BODY, FIRE, AIRPORT AUTHORITY AND ALL OTHER AGENCIES REQUIRED FOR ERECTION OF THE SAID BUILDING INSIDE THE PLOT.
5. PROVISIONS FOR MAINTENANCE TO BE KEPT IN ALL SERVICE DUCTS.
6. LOCATION OF WINDOWS/ OPENINGS TO BE SHOWN ON FINALIZATION OF ELEVATION.
7. THIS DRAWING IS SUBJECT TO SITE AND STRUCTURAL FEASIBILITY.
8. THIS DRAWING IS SUBJECT TO AVAILABLE GROUND COVERAGE AND AVAILABLE F.A.R. AS PER BUILDING BYE LAWS
9. ALL DIMENSIONS ARE IN MM IF NOT SPECIFIED OTHERWISE.
10. DIMENSIONS AS WRITTEN SHOULD BE FOLLOWED AND DIMENSIONS SHOULD NOT BE SCALED.
11. APPROVAL OF CLIENT DEPARTMENT ON ALL THE DRAWINGS SHOULD BE TAKEN AND A COPY OF ALL THE APPROVED DRAWINGS DULY SIGNED AND STAMPED SHOULD BE RETURNED TO THIS OFFICE FOR FURTHER NECESSARY ACTION AT OUR END
12. ANY DISCREPANCY FOUND, SHOULD BE IMMEDIATELY BROUGHT TO THE NOTICE OF O/O CA, KOLKATA, CPWD.



O/o CHIEF ARCHITECT
SDG (KOLKATA), C.P.W.D.
NIZAM PALACE, KOLKATA.

परियोजना का नाम :-
**PROPOSED 1 NO. TYPE V
QUARTER FOR NIT AT ROURKELA**

DATE : APR' 24

SCALE - NTS
DEALT BY.

DWG. NO.-
CA(KOL)/12(2)/64/NITRKY/TYPE V/PD/03/1544

**FRONT ELEVATION &
SECTION AT AA'**


STAGE- PRELIMINARY DRAWING

(S. DAS)
ASS. ARCHITECT

(G. GEORGE)
ARCHITECT

(B. NATH)
SENIOR ARCHITECT

(N. MUKHOPADHYAY)
CHIEF ARCHITECT

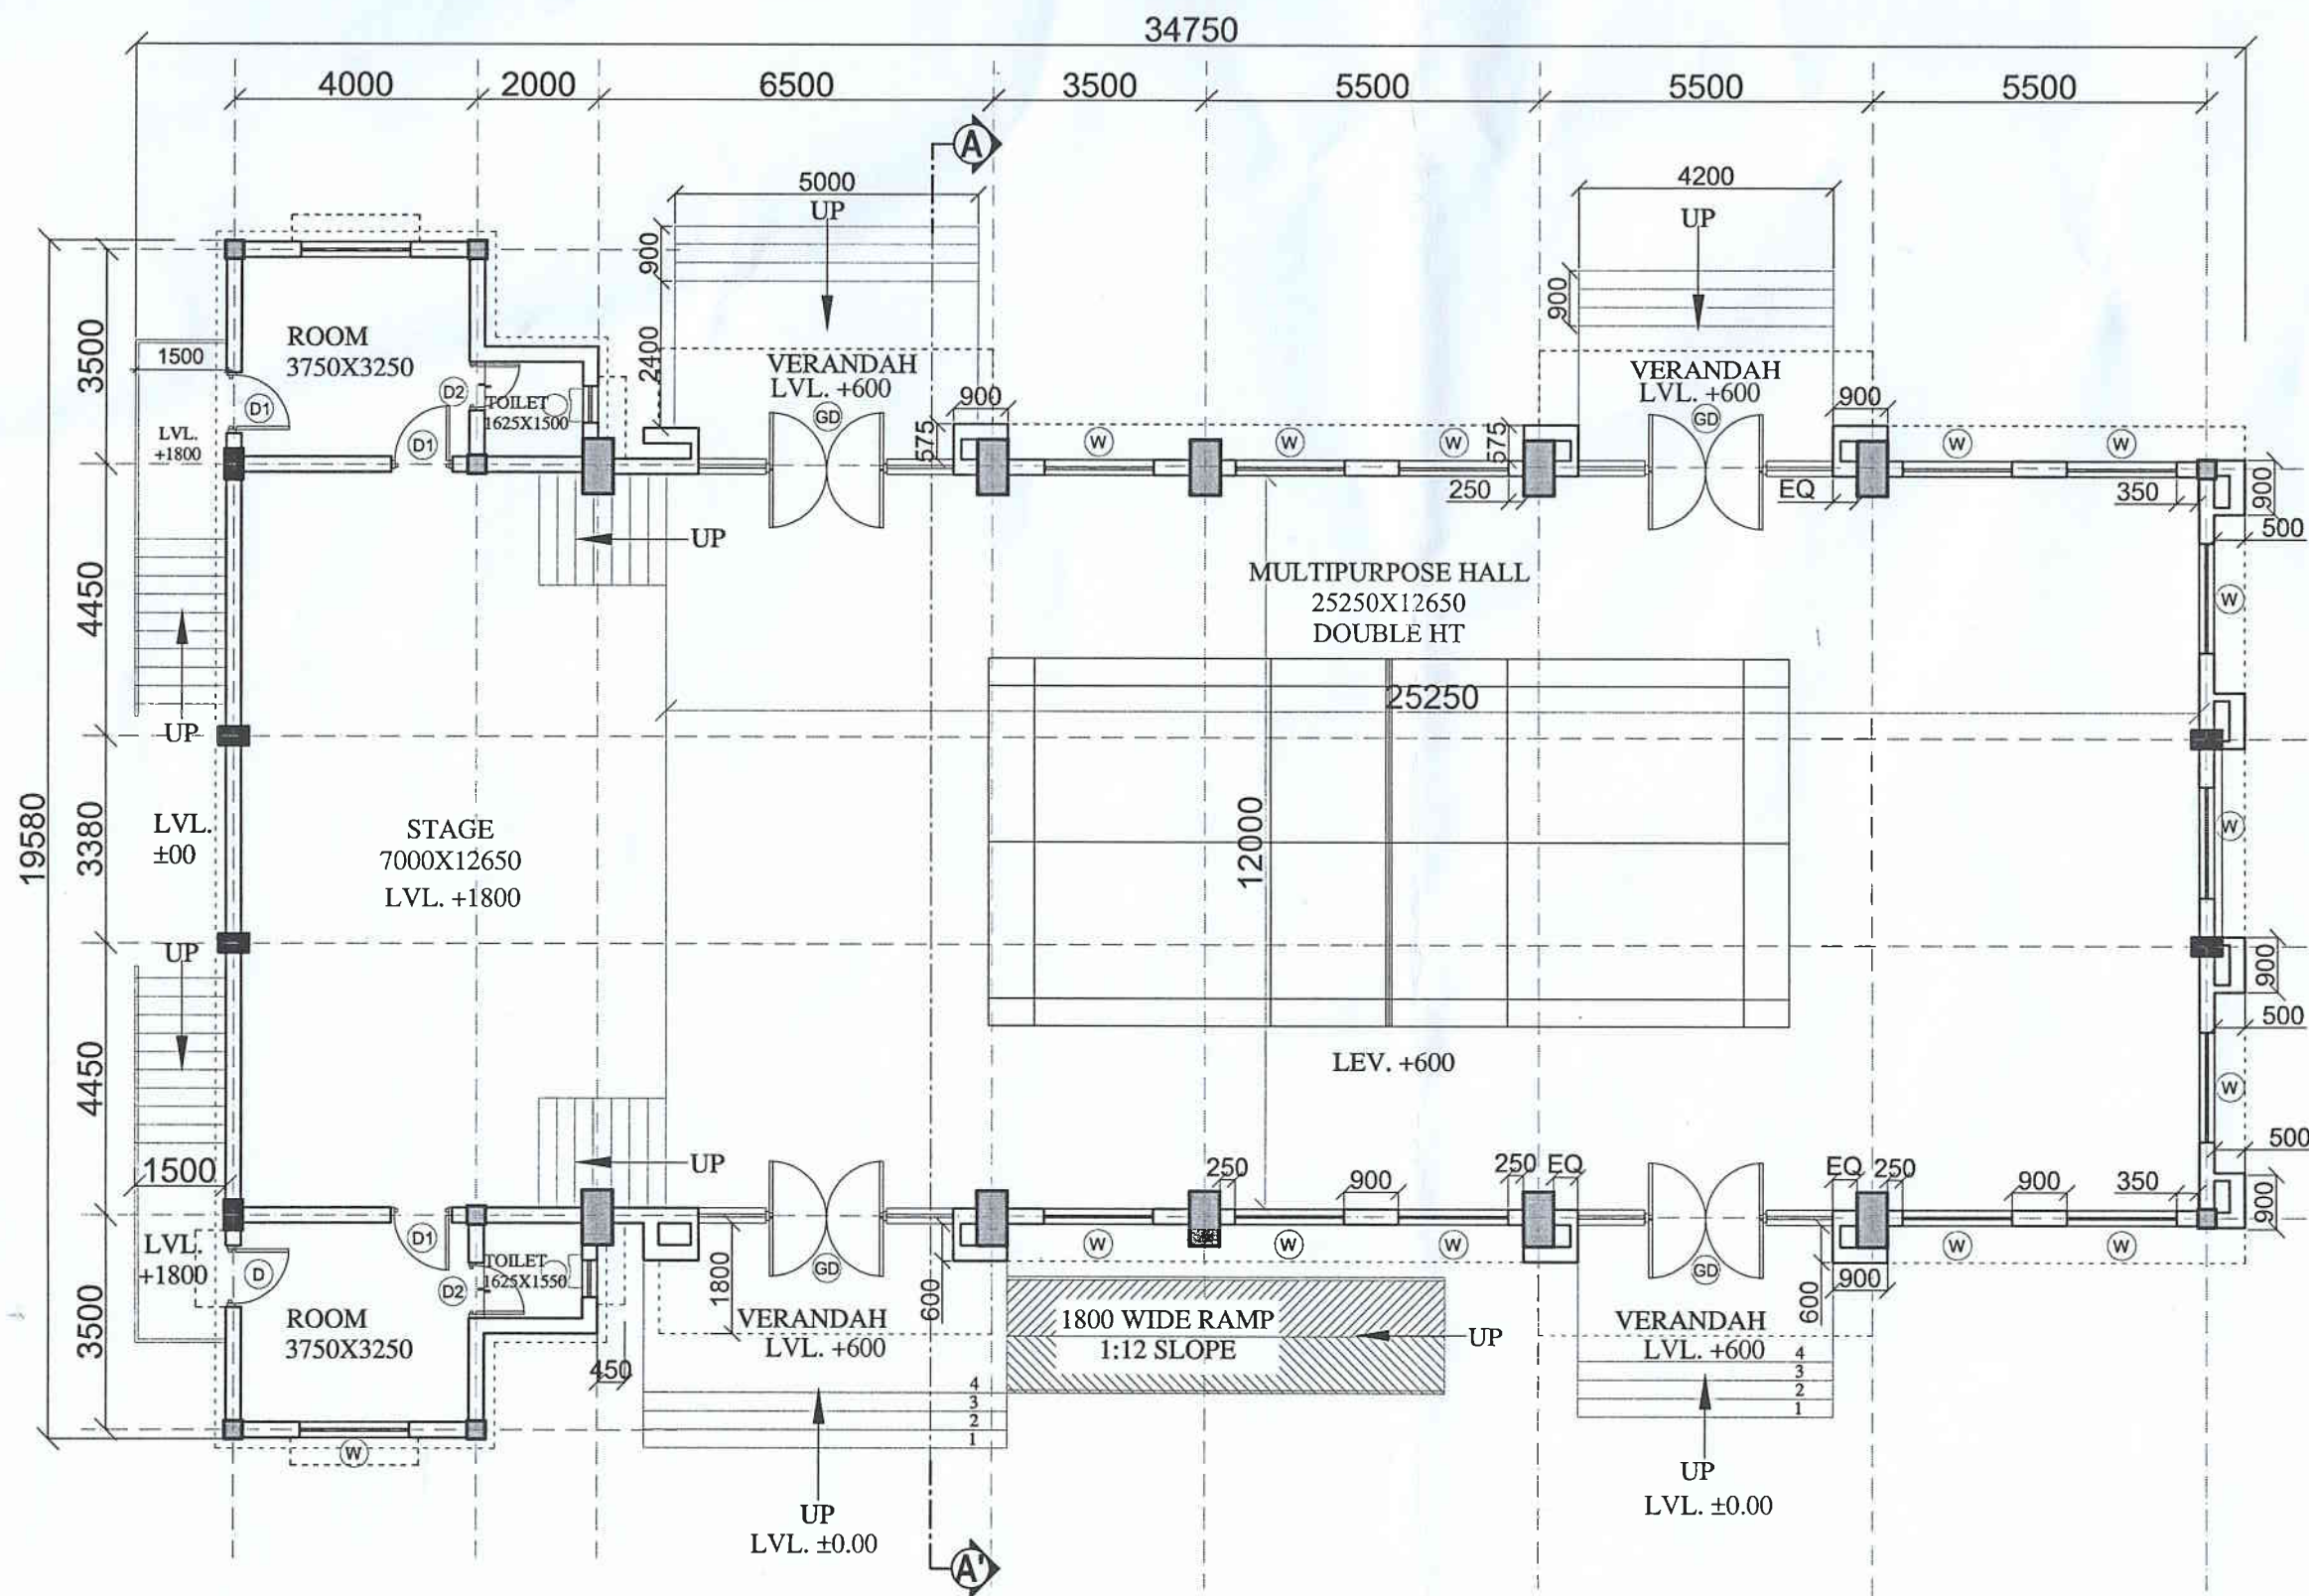

**GROUND FLOOR PLAN
MULTIPURPOSE HALL**

NOTE:-

1. THIS DRAWING HAS BEEN PREPARED BASED ON DIGITIZED SITE SURVEY PLAN RECEIVED FROM CONCERNED EXECUTIVE ENGINEER VIA EMAIL DATED 16.02.2024 AND EMAIL INTIMATING CLIENT APPROVAL DATED 16.02.2024.
2. THIS DRAWING IS PREPARED ON THE BASIS OF AA & ES CONVEYED BY REGISTRAR, NIT ROURKELA VIDE LETTER NO.NITR/ RG/2024/L/0063 DATED 29.01.2024.
3. THIS IS A CONCEPTUAL DRAWING. HOWEVER MAY BE MODIFIED IF REQUIRED IN COMPLIANCE WITH NBC, LOCAL BUILDING BY-LAWS, FIRE NORMS AND ACCESSIBILITY NORMS.
4. CONSTRUCTION SHOULD NOT START WITHOUT APPROVAL FROM ALL STATUTORY AGENCIES LIKE LOCAL BODY, FIRE, AIRPORT AUTHORITY AND ALL OTHER AGENCIES REQUIRED FOR ERECTION OF THE SAID BUILDING INSIDE THE PLOT.
5. PROVISIONS FOR MAINTENANCE TO BE KEPT IN ALL SERVICE DUCTS.
6. LOCATION OF WINDOWS/ OPENINGS TO BE SHOWN ON FINALIZATION OF ELEVATION.
7. THIS DRAWING IS SUBJECT TO SITE AND STRUCTURAL FEASIBILITY.
8. THIS DRAWING IS SUBJECT TO AVAILABLE GROUND COVERAGE AND AVAILABLE F.A.R. AS PER BUILDING BYE LAWS
9. ALL DIMENSIONS ARE IN MM IF NOT SPECIFIED OTHERWISE.
10. DIMENSIONS AS WRITTEN SHOULD BE FOLLOWED AND DIMENSIONS SHOULD NOT BE SCALED.
11. APPROVAL OF CLIENT DEPARTMENT ON ALL THE DRAWINGS SHOULD BE TAKEN AND A COPY OF ALL THE APPROVED DRAWINGS DULY SIGNED AND STAMPED SHOULD BE RETURNED TO THIS OFFICE FOR FURTHER NECESSARY ACTION AT OUR END
12. ANY DISCREPANCY FOUND, SHOULD BE IMMEDIATELY BROUGHT TO THE NOTICE OF O/O CA, KOLKATA, CPWD.

SCHEDULE OF OPENINGS

S.NO	TYPE	SHUTTER SIZE	SILL AT	LINTEL AT	SPECIFICATION
DOORS					
1.	D	1200X2100	-	2100	Pressed steel frames with 35 mm thick panelled shutter
2.	D1	1000X2100	-	2100	DO
3.	D2	900X2100	-	2100	F.R.P. Shutter with F.R.P. Frame
4.	D3	800X2100	-	2100	Pressed steel frames with 35 mm thick panelled shutter
5.	D4	900X2100	-	2100	M.S. sheet door in mummy
WINDOWS					
1.	W	1500X1200	900	2100	Glazed Window with Pressed Steel frames
2.	W1	1200X1200	900	2100	DO
3.	W2	1500X1000	1100	2100	DO
4.	W3	900X1000	1100	2100	DO
VENTILATORS					
1.	V1	600X600	1500	2100	Glazed Ventilator with Pressed Steel Sectional frame

AREA STATEMENT

GROUND FLOOR AREA	- 454.00 SQ.M.
2 BACK STAGE ENTRANCE AREA	- 18.00 SQ.M.
RAMP AREA	- 14.00 SQ.M.
4 ENTRANCE VERANDAH AREA	- 66.00 SQ.M.



O/o CHIEF ARCHITECT
SDG (KOLKATA), C.P.W.D.
NIZAM PALACE, KOLKATA.

परियोजना का नाम :-
**PROPOSED 'A' TYPE KENDRIYA
VIDYALAYA FOR NIT AT ROURKELA**

DATE : APR' 24

DWG. NO.-
CA(KOL)/12(2)/64/NITRKV/MPH/PD/28/1411

SCALE - NTS
DEALT BY.

GROUND FLOOR PLAN

STAGE- PRELIMINARY DRAWING

(S. DAS)
ASS. ARCHITECT

(G. GEORGE)
ARCHITECT

(B. NATH)
SENIOR ARCHITECT

(N. MUKHOPADHYAY)
CHIEF ARCHITECT

NOTE:-

1. THIS DRAWING HAS BEEN PREPARED BASED ON DIGITIZED SITE SURVEY PLAN RECEIVED FROM CONCERNED EXECUTIVE ENGINEER VIA EMAIL DATED 16.02.2024 AND EMAIL INTIMATING CLIENT APPROVAL DATED 16.02.2024.
2. THIS DRAWING IS PREPARED ON THE BASIS OF AA & ES CONVEYED BY REGISTRAR, NIT ROURKELA VIDE LETTER NO.NITR/ RG/2024/L/0063 DATED 29.01.2024.
3. THIS IS A CONCEPTUAL DRAWING. HOWEVER MAY BE MODIFIED IF REQUIRED IN COMPLIANCE WITH NBC, LOCAL BUILDING BY-LAWS, FIRE NORMS AND ACCESSIBILITY NORMS.
4. CONSTRUCTION SHOULD NOT START WITHOUT APPROVAL FROM ALL STATUTORY AGENCIES LIKE LOCAL BODY, FIRE, AIRPORT AUTHORITY AND ALL OTHER AGENCIES REQUIRED FOR ERECTION OF THE SAID BUILDING INSIDE THE PLOT.
5. PROVISIONS FOR MAINTENANCE TO BE KEPT IN ALL SERVICE DUCTS.
6. LOCATION OF WINDOWS/ OPENINGS TO BE SHOWN ON FINALIZATION OF ELEVATION.
7. THIS DRAWING IS SUBJECT TO SITE AND STRUCTURAL FEASIBILITY.
8. THIS DRAWING IS SUBJECT TO AVAILABLE GROUND COVERAGE AND AVAILABLE F.A.R. AS PER BUILDING BYE LAWS
9. ALL DIMENSIONS ARE IN MM IF NOT SPECIFIED OTHERWISE.
10. DIMENSIONS AS WRITTEN SHOULD BE FOLLOWED AND DIMENSIONS SHOULD NOT BE SCALED.
11. APPROVAL OF CLIENT DEPARTMENT ON ALL THE DRAWINGS SHOULD BE TAKEN AND A COPY OF ALL THE APPROVED DRAWINGS DULY SIGNED AND STAMPED SHOULD BE RETURNED TO THIS OFFICE FOR FURTHER NECESSARY ACTION AT OUR END
12. ANY DISCREPANCY FOUND, SHOULD BE IMMEDIATELY BROUGHT TO THE NOTICE OF O/O CA, KOLKATA, CPWD.



O/o CHIEF ARCHITECT
SDG (KOLKATA), C.P.W.D.
NIZAM PALACE, KOLKATA.


परियोजना का नाम :-
PROPOSED 'A' TYPE KENDRIYA VIDYALAYA FOR NIT AT ROURKELA

DATE : APR '24
DWG. NO.-
CA(KOL)/12(2)/64/NITRKV/MPH/PD/30/1547



SCALE - NTS
DEALT BY.
TERRACE PLAN

STAGE- **PRELIMINARY DRAWING**

 (S. DAS) ASS. ARCHITECT	 (G. GEORGE) ARCHITECT	 (B. NATH) SENIOR ARCHITECT	 (N. MUKHOPADHYAY) CHIEF ARCHITECT
--------------------------------	------------------------------	-----------------------------------	--

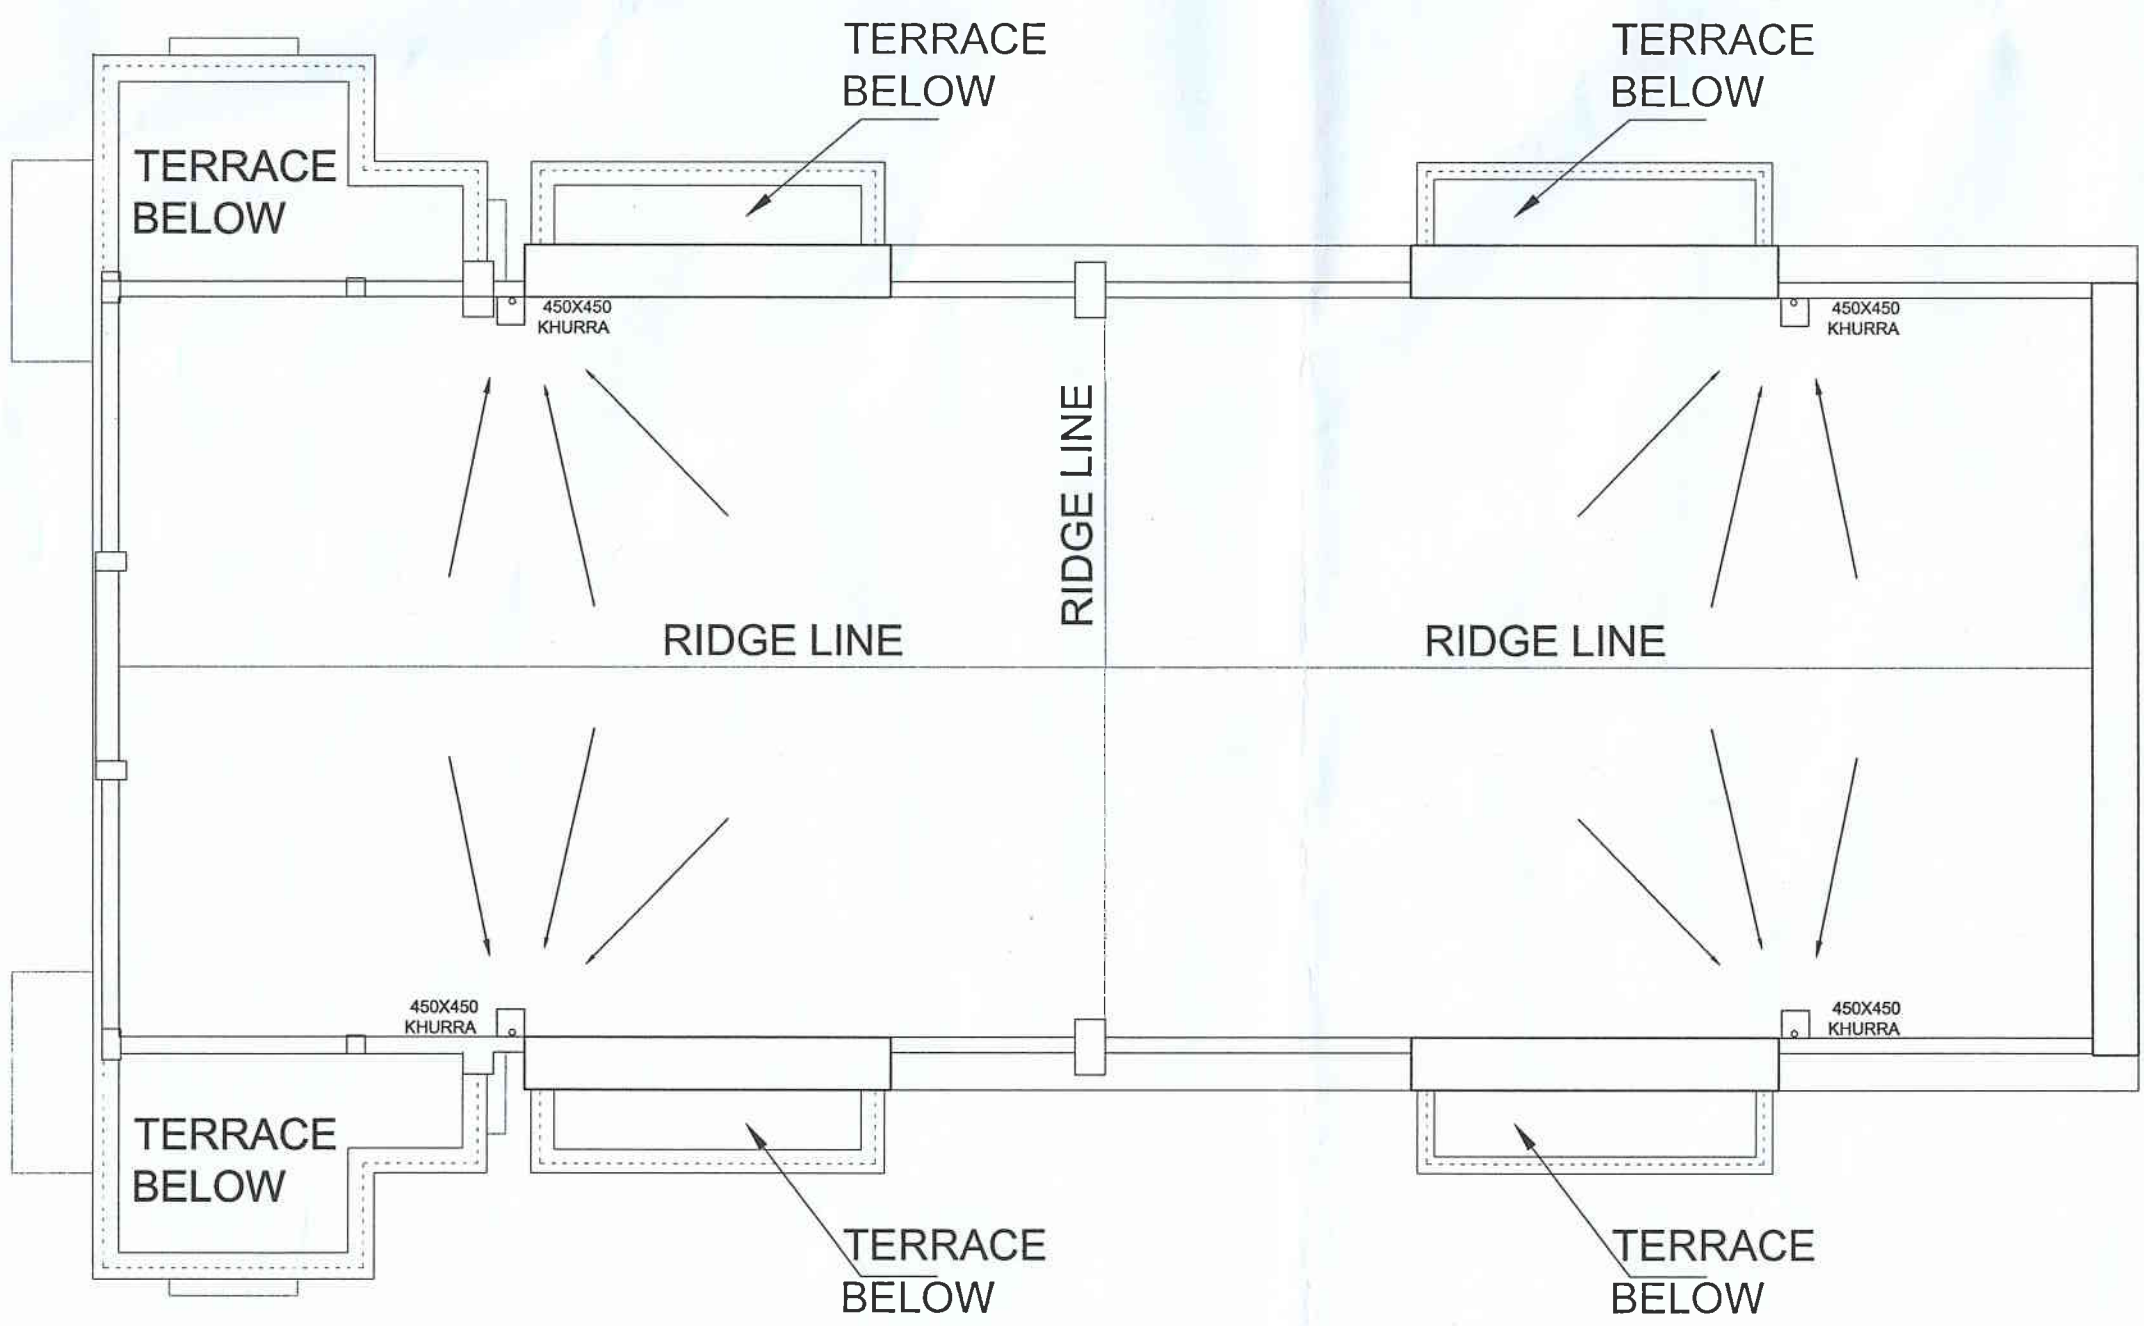

**TERRACE PLAN
MULTIPURPOSE HALL**

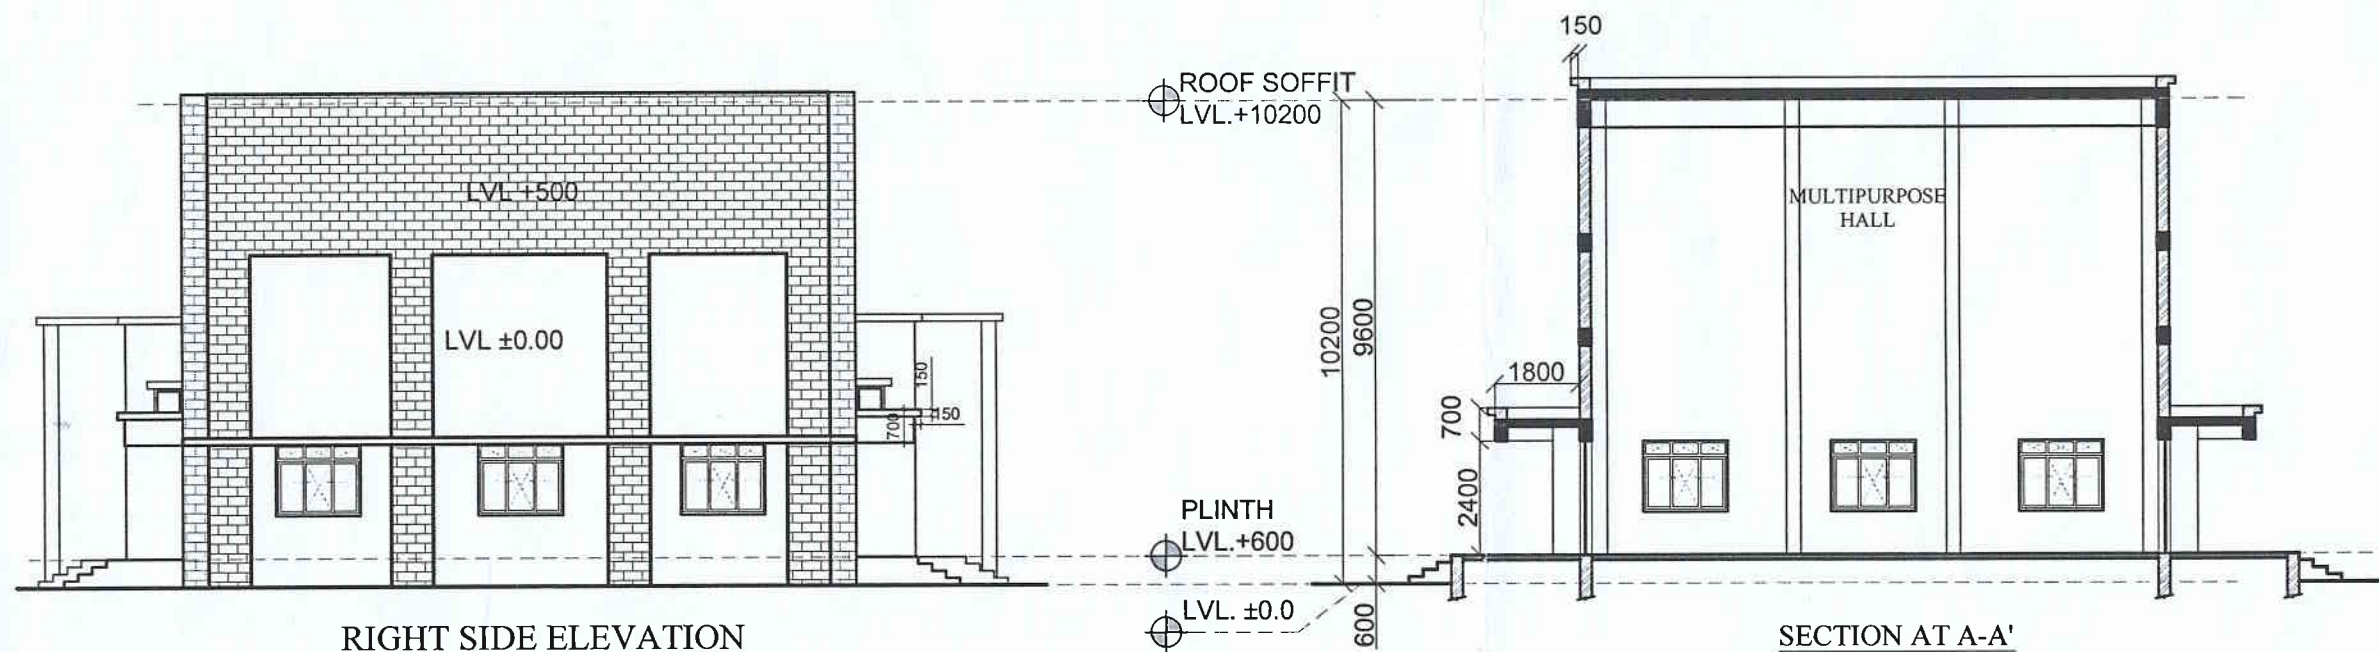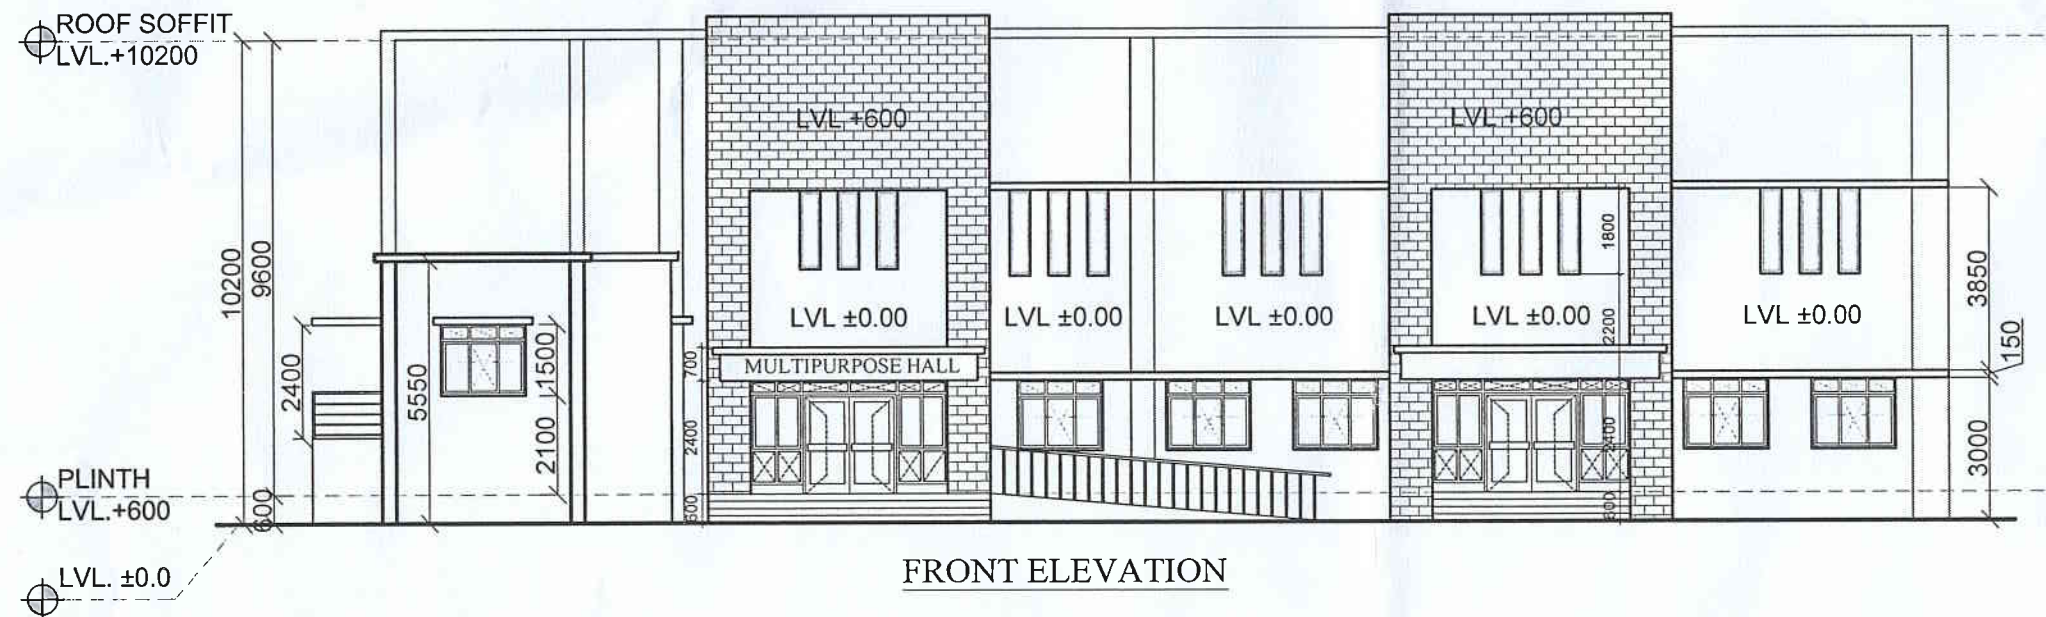

NOTE:-

1. THIS DRAWING HAS BEEN PREPARED BASED ON DIGITIZED SITE SURVEY PLAN RECEIVED FROM CONCERNED EXECUTIVE ENGINEER VIA EMAIL DATED 16.02.2024 AND EMAIL INTIMATING CLIENT APPROVAL DATED 16.02.2024.
2. THIS DRAWING IS PREPARED ON THE BASIS OF AA & ES CONVEYED BY REGISTRAR, NIT ROURKELA VIDE LETTER NO.NITR/ RG/2024/L/0063 DATED 29.01.2024.
3. THIS IS A CONCEPTUAL DRAWING. HOWEVER MAY BE MODIFIED IF REQUIRED IN COMPLIANCE WITH NBC, LOCAL BUILDING BY-LAWS, FIRE NORMS AND ACCESSIBILITY NORMS.
4. CONSTRUCTION SHOULD NOT START WITHOUT APPROVAL FROM ALL STATUTORY AGENCIES LIKE LOCAL BODY, FIRE, AIRPORT AUTHORITY AND ALL OTHER AGENCIES REQUIRED FOR ERECTION OF THE SAID BUILDING INSIDE THE PLOT.
5. PROVISIONS FOR MAINTENANCE TO BE KEPT IN ALL SERVICE DUCTS.
6. LOCATION OF WINDOWS/ OPENINGS TO BE SHOWN ON FINALIZATION OF ELEVATION.
7. THIS DRAWING IS SUBJECT TO SITE AND STRUCTURAL FEASIBILITY.
8. THIS DRAWING IS SUBJECT TO AVAILABLE GROUND COVERAGE AND AVAILABLE F.A.R. AS PER BUILDING BYE LAWS
9. ALL DIMENSIONS ARE IN MM IF NOT SPECIFIED OTHERWISE.
10. DIMENSIONS AS WRITTEN SHOULD BE FOLLOWED AND DIMENSIONS SHOULD NOT BE SCALED.
11. APPROVAL OF CLIENT DEPARTMENT ON ALL THE DRAWINGS SHOULD BE TAKEN AND A COPY OF ALL THE APPROVED DRAWINGS DULY SIGNED AND STAMPED SHOULD BE RETURNED TO THIS OFFICE FOR FURTHER NECESSARY ACTION AT OUR END
12. ANY DISCREPANCY FOUND, SHOULD BE IMMEDIATELY BROUGHT TO THE NOTICE OF O/O CA, KOLKATA, CPWD.



O/o CHIEF ARCHITECT
SDG (KOLKATA), C.P.W.D.
NIZAM PALACE, KOLKATA.

परियोजना का नाम :-
PROPOSED 'A' TYPE KENDRIYA VIDYALAYA FOR NIT AT ROURKELA

DATE : APR' 24

DWG. NO.-
CA(KOL)/12(2)/64/NITRKV/MPH/PD/29/1412

SCALE - NTS

ELEVATION & SECTION

DEALT BY.


STAGE- PRELIMINARY DRAWING

(S. DAS)
ASS. ARCHITECT


(G. BEDRGE)
ARCHITECT

(B. NATH)
SENIOR ARCHITECT


(N. MUKHOPADHYAY)
CHIEF ARCHITECT

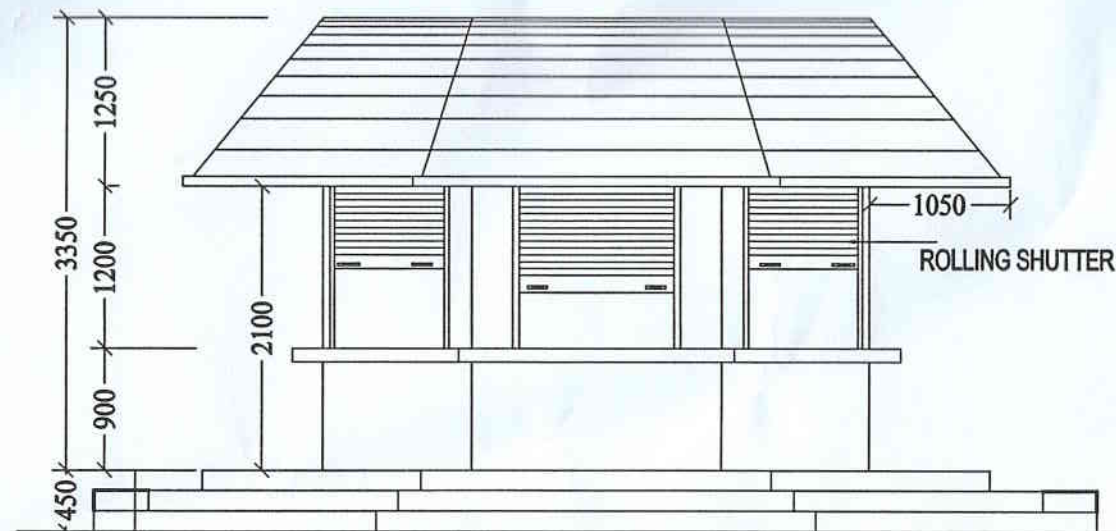

FRONT ELEVATION

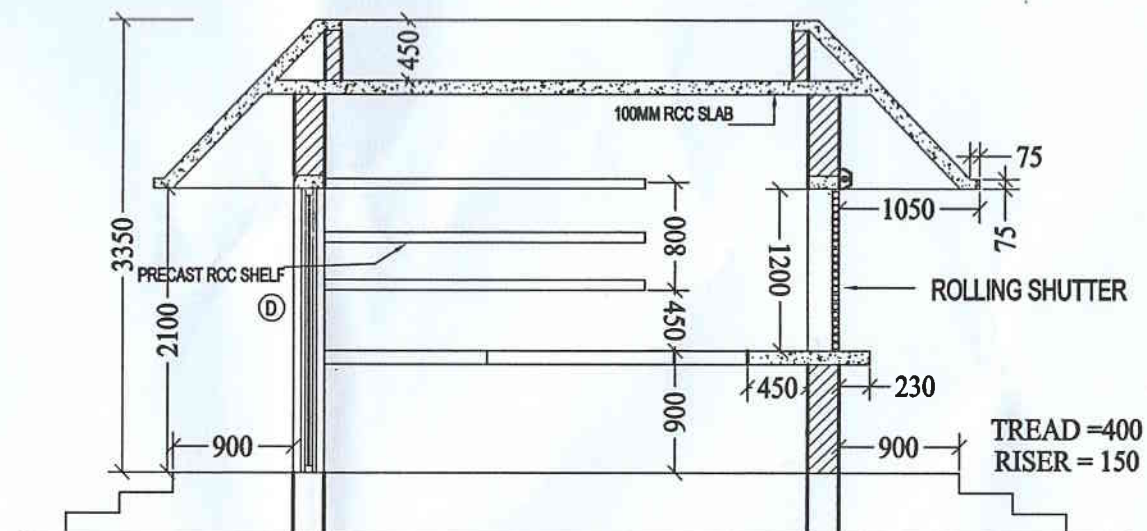

SECTION B-B

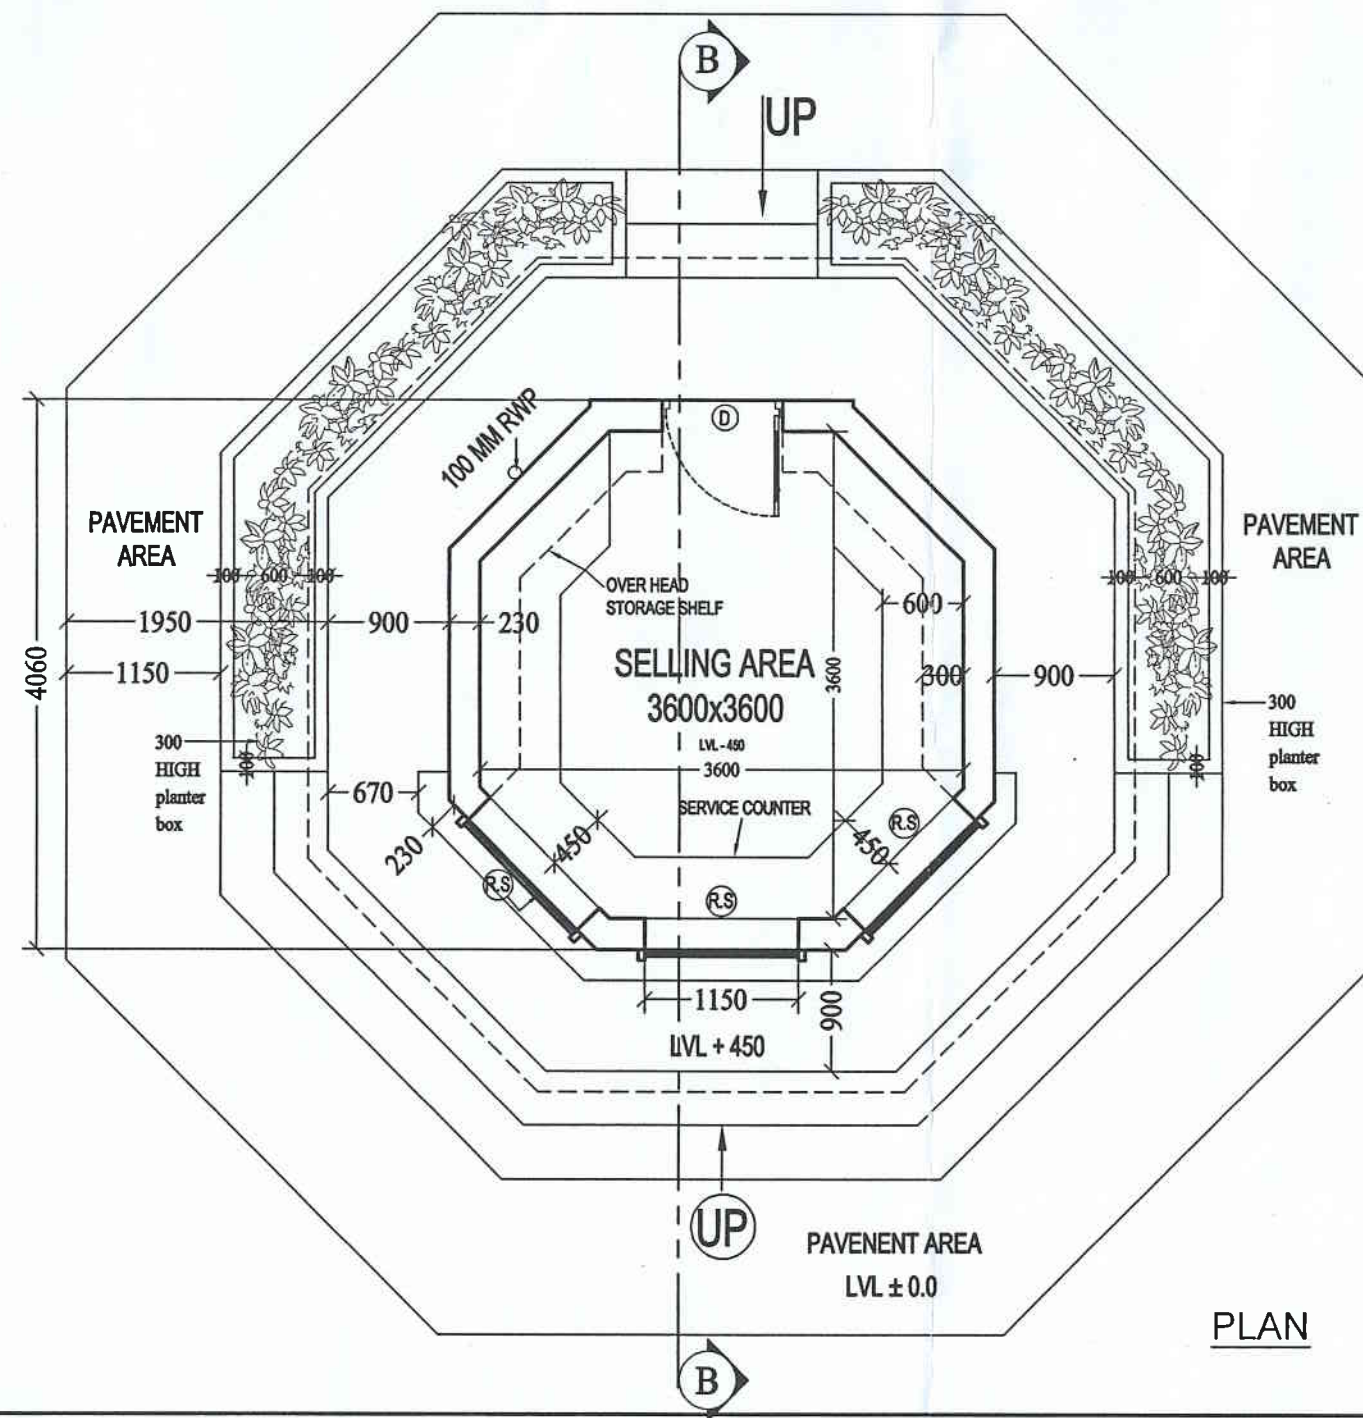

PLAN

NOTE:-

1. THIS DRAWING HAS BEEN PREPARED BASED ON DIGITIZED SITE SURVEY PLAN RECEIVED FROM CONCERNED EXECUTIVE ENGINEER VIA EMAIL DATED 16.02.2024 AND EMAIL INTIMATING CLIENT APPROVAL DATED 16.02.2024.
2. THIS DRAWING IS PREPARED ON THE BASIS OF AA & ES CONVEYED BY REGISTRAR, NIT ROURKELA VIDE LETTER NO.NITR/ RG/2024/L/0063 DATED 29.01.2024.

GROUND FLOOR AREA -14.0 SQ.M
VERANDAH AREA - 15.0 SQ.M

TOTAL AREA - 29.0 SQ.M

SCHEDULE OF OPENINGS

S.R.	TYPE	SIZE
1.	D	900X2100
2.	R.S.	1150X1200



O/o CHIEF ARCHITECT
SDG (KOLKATA), C.P.W.D.
NIZAM PALACE, KOLKATA.

परियोजना का नाम :-

**PROPOSED CANTEEN FOR
NIT AT ROURKELA**

DATE : DEC' 23

DWG. NO.-
CA(KOL)/12(2)/64/NITRKV/CANTEEN/PD/01/1276

SCALE - NTS

PLAN, FRONT ELEVATION & SECTION

DEALT BY.

STAGE- PRELIMINARY DRAWING

(S. DAS)
ASS. ARCHITECT

(G. GEORGE)
ARCHITECT

(B. NATH)
SENIOR ARCHITECT

(N. MUKHOPADHYAY)
CHIEF ARCHITECT