




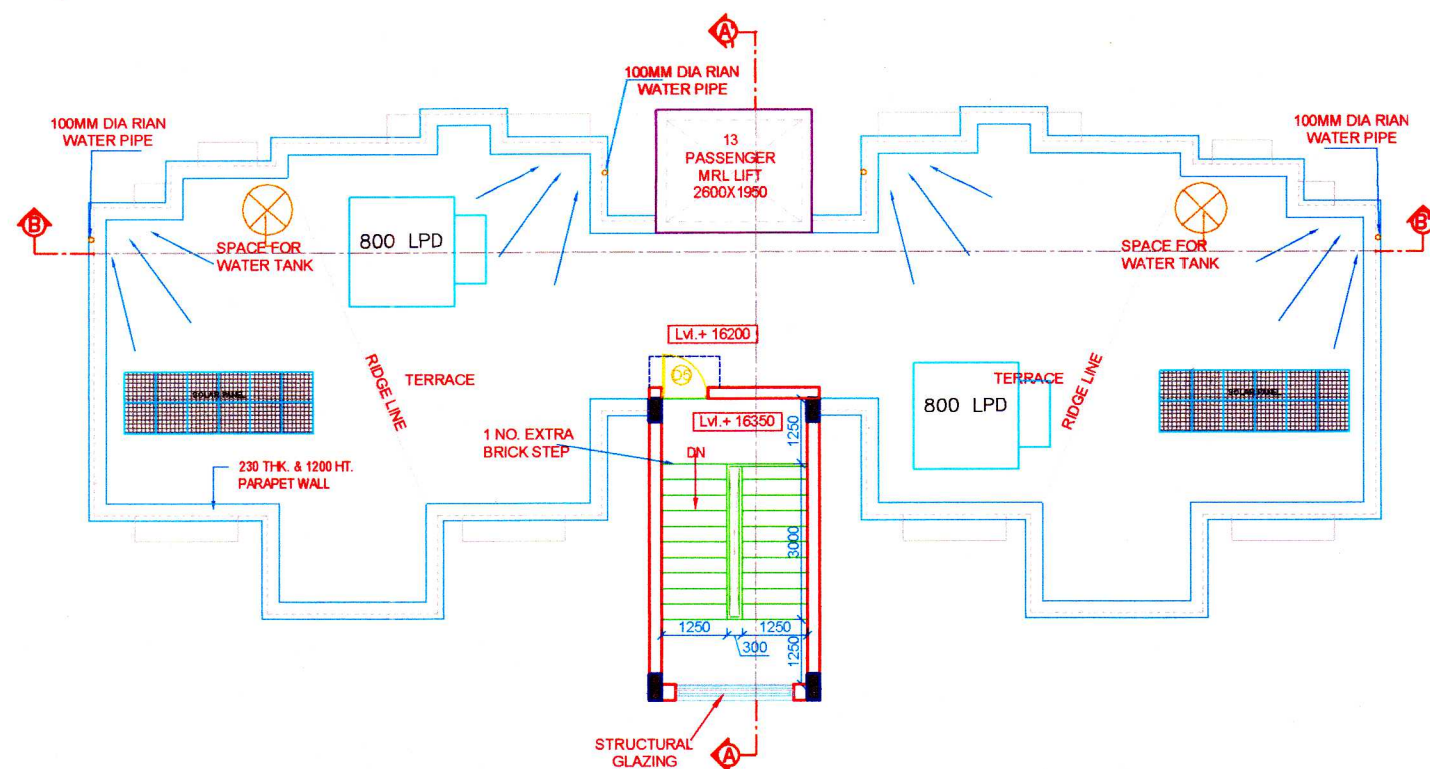


**TERRACE PLAN
(TYPE-III)**

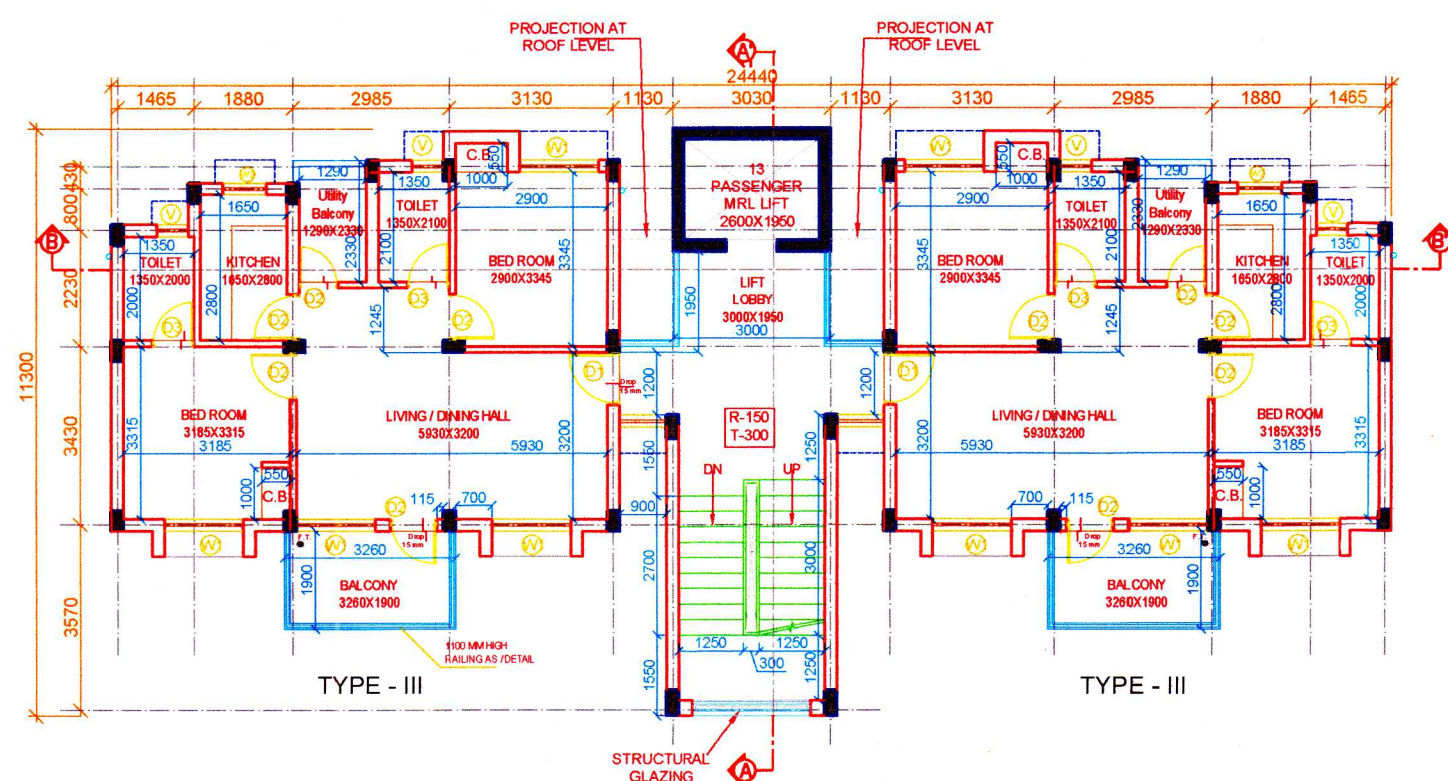


**PROPOSED TYPICAL FLOOR (1ST
TO 4TH) PLAN
(TYPE-III)**

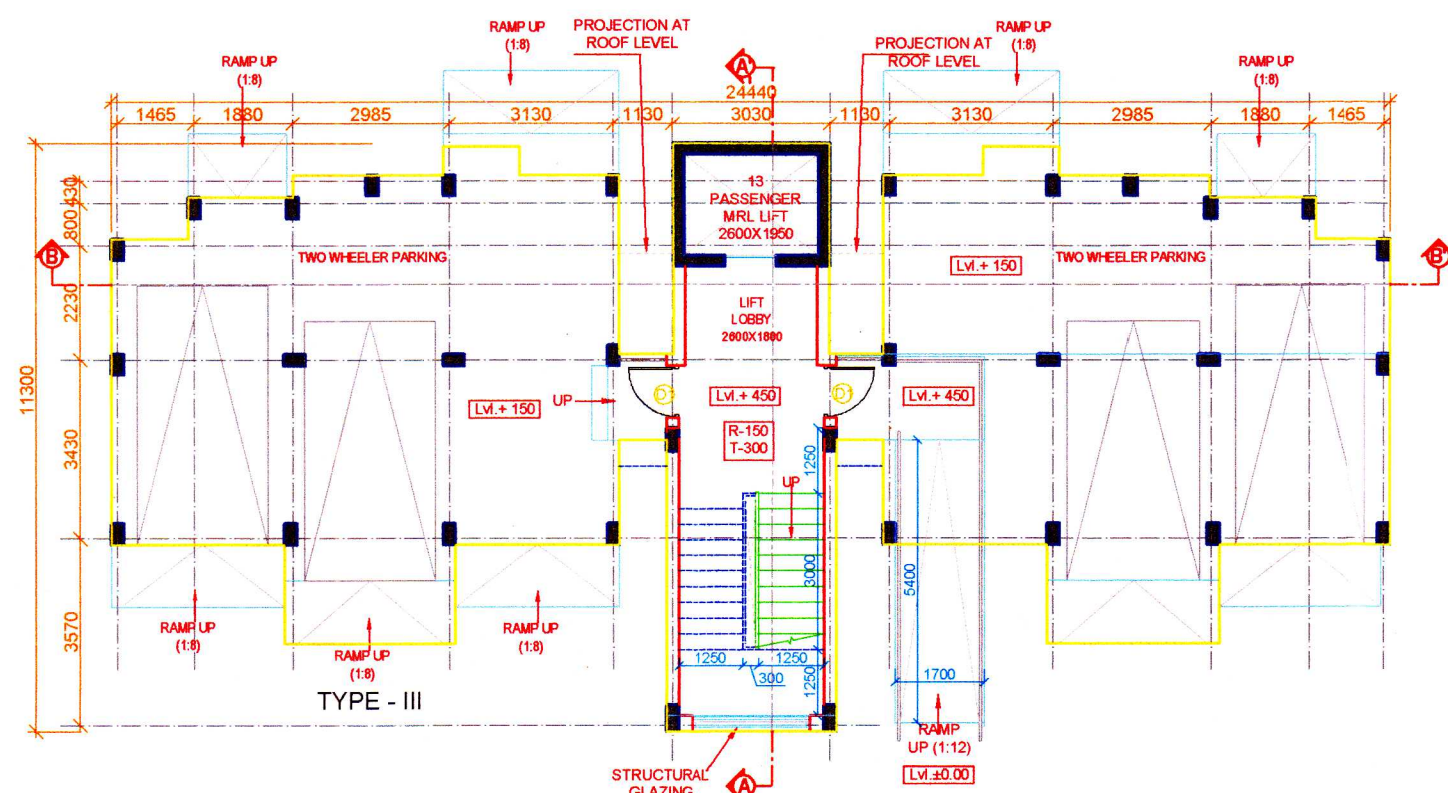

**PROPOSED STILT FLOOR PLAN
(TYPE-III)**

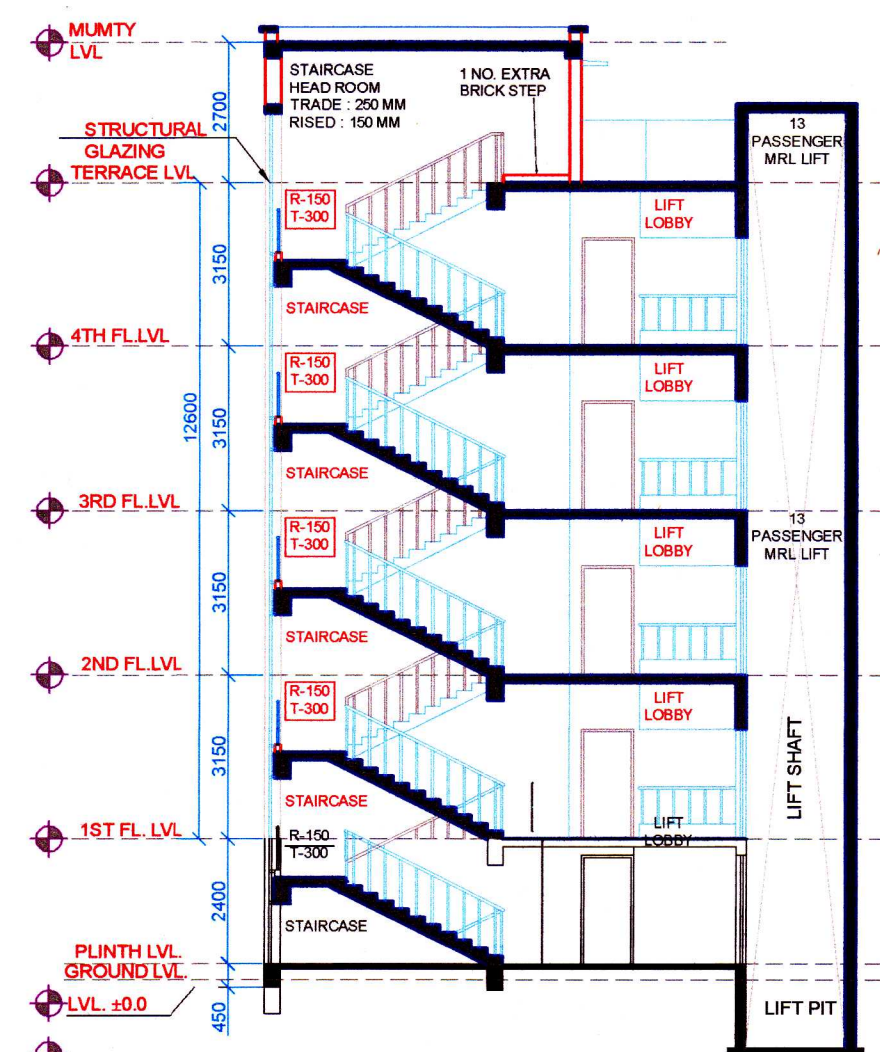

**SECTION AT AA'
(TYPE-III)**

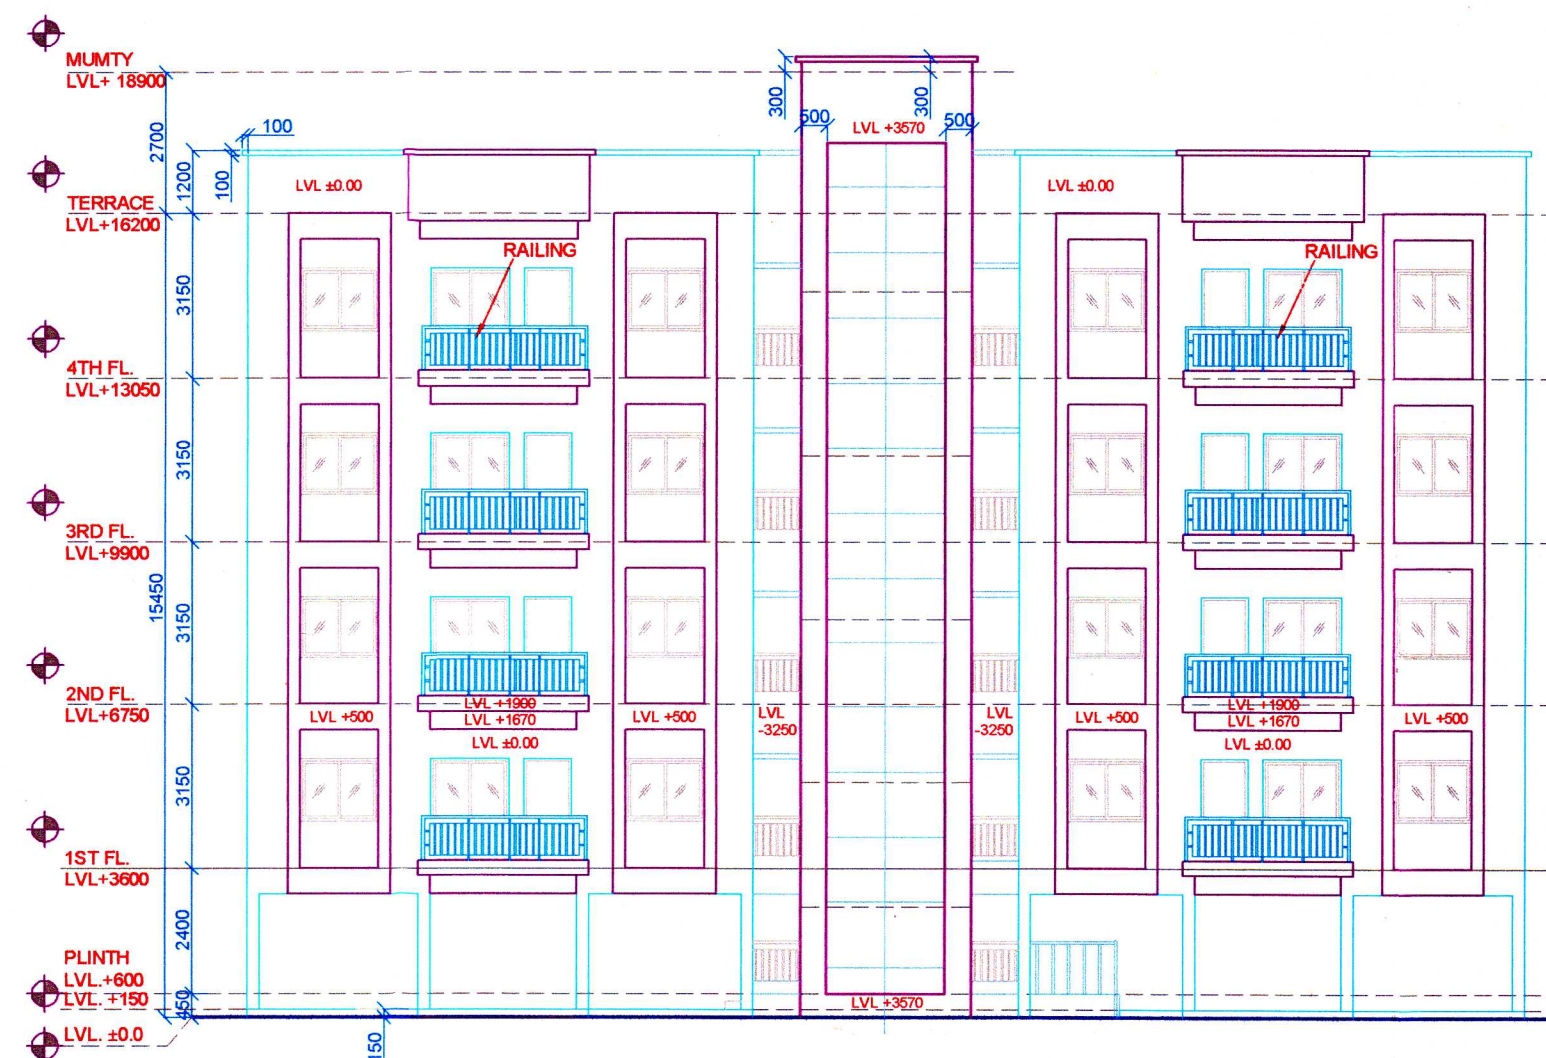

**FRONT ELEVATION
(TYPE-III)**

SANCTION TEXT
Permission Granted Subject to
Conditions Contained in letter
No. 9315 Dt. 31.02.2024
Valid till Dt. 30.02.2025

APPROVING AUTHORITY SIGNATURE
Assistant Town Planner
Rourkela Municipal Corporation

City Planner
Rourkela Municipal Corporation

SL. NO.	TYPE	SIZE	DESCRIPTION
1	DOOR	2.00 X 2.10	PANELLED DOOR
2	DOOR	1.20 X 2.10	PANELLED DOOR
3	DOOR	1.00 X 2.10	PANELLED DOOR
4	DOOR	0.90 X 2.10	PANELLED DOOR
5	DOOR	0.80 X 2.10	PANELLED DOOR
6	DOOR	1.20 X 1.80	MS GLAZED WINDOW
7	DOOR	1.20 X 1.80	MS GLAZED WINDOW
8	DOOR	2.10 X 1.80	MS GLAZED WINDOW
9	DOOR	0.81 X 0.81	MS GLAZED WINDOW

AREA STATEMENT :-
AREA AND BUILDING PARAMETERS
PLOT AREA AS PER ROR - 7.50 AC. (326899.80 SQ. M. - 30351.42 SQ. M.)
ACTUAL PLOT AREA - 30351.42 SQ. M. (7.50 AC.)

FLOOR	BUILT UP AREA	FLOOR AREA	DWELLING UNIT	FLOOR HEIGHT
1ST FLOOR AREA	186.44 SQ. M.	24.80 SQ. M.	2 NOS.	3.15 M.
2ND FLOOR AREA	186.34 SQ. M.	18.34 SQ. M.	2 NOS.	3.15 M.
3RD FLOOR AREA	186.34 SQ. M.	18.34 SQ. M.	2 NOS.	3.15 M.
4TH FLOOR AREA	186.34 SQ. M.	18.34 SQ. M.	2 NOS.	3.15 M.
TOTAL FLOOR AREA	906.77 SQ. M.	747.96 SQ. M.	8 NOS.	12.60 M.

CLIENT -

REGISTRAR
Rourkela
National Institute of Technology, Rourkela

EXECUTIVE ENGINEER
CPWD, ROURKELA

DRAWING TITLE
PROPOSED G+1 SCHOOL, 2 NOS. OF S+4 STAFF
QUARTER & SINGLE FLOOR PRINCIPAL'S HOUSE
RESIDENTIAL BUILDING AND SINGLE FLOOR MULTIPURPOSE
HALL PLAN OF KENDRA VIDYALAYA, NIT CAMPUS
REPRESENTED AS REGISTRAR ROHAN DHIMAN OVER
PLOT NO. -154(p), 153(p), 155(p), 156(p), KHATA NO.-25/24
MOUZA- R.T.U.-30(KA) P.S.- JHIRPANI, TAHASIL-ROURKELA,
DIST.- SUNDARGARH, ODISHA.

TYPE-III - S+4 STAFF QUARTER
DRAWING NO.-KV/NIT ROURKELA/SD/05

Dr. RABINDRA NATH MISHRA
Govt. Registered Civil Engineer
Regd. No.-RTP/DTF (C.ER-042) Rourkela

Dr. RABINDRA NATH MISHRA
GOVT. REGISTERED CIVIL ENGINEER
REGD. NO.-RTP/DTF (C.ER-042) ROURKELA
SIGN OF TECH. PERSON

ADARSHILA
architects & engineers
P.L. 24/25/26/27/2205/