
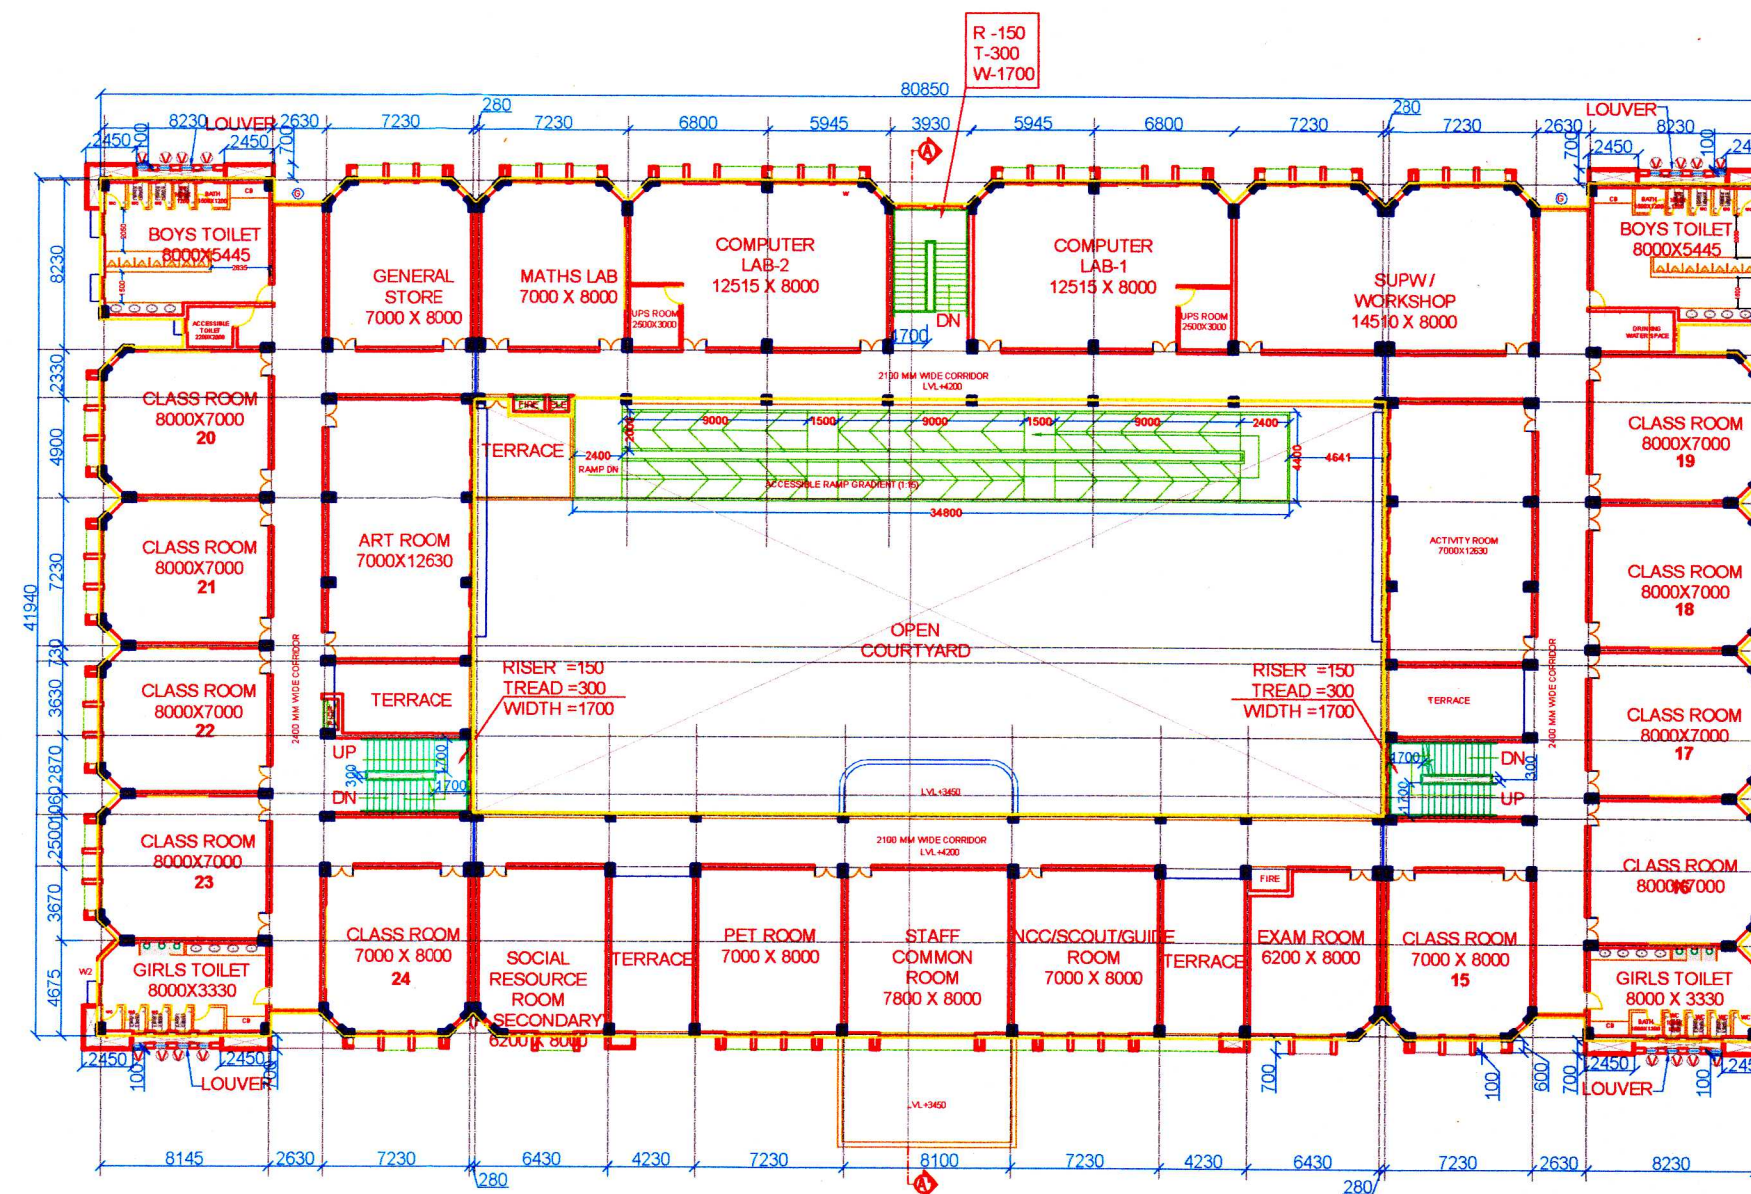
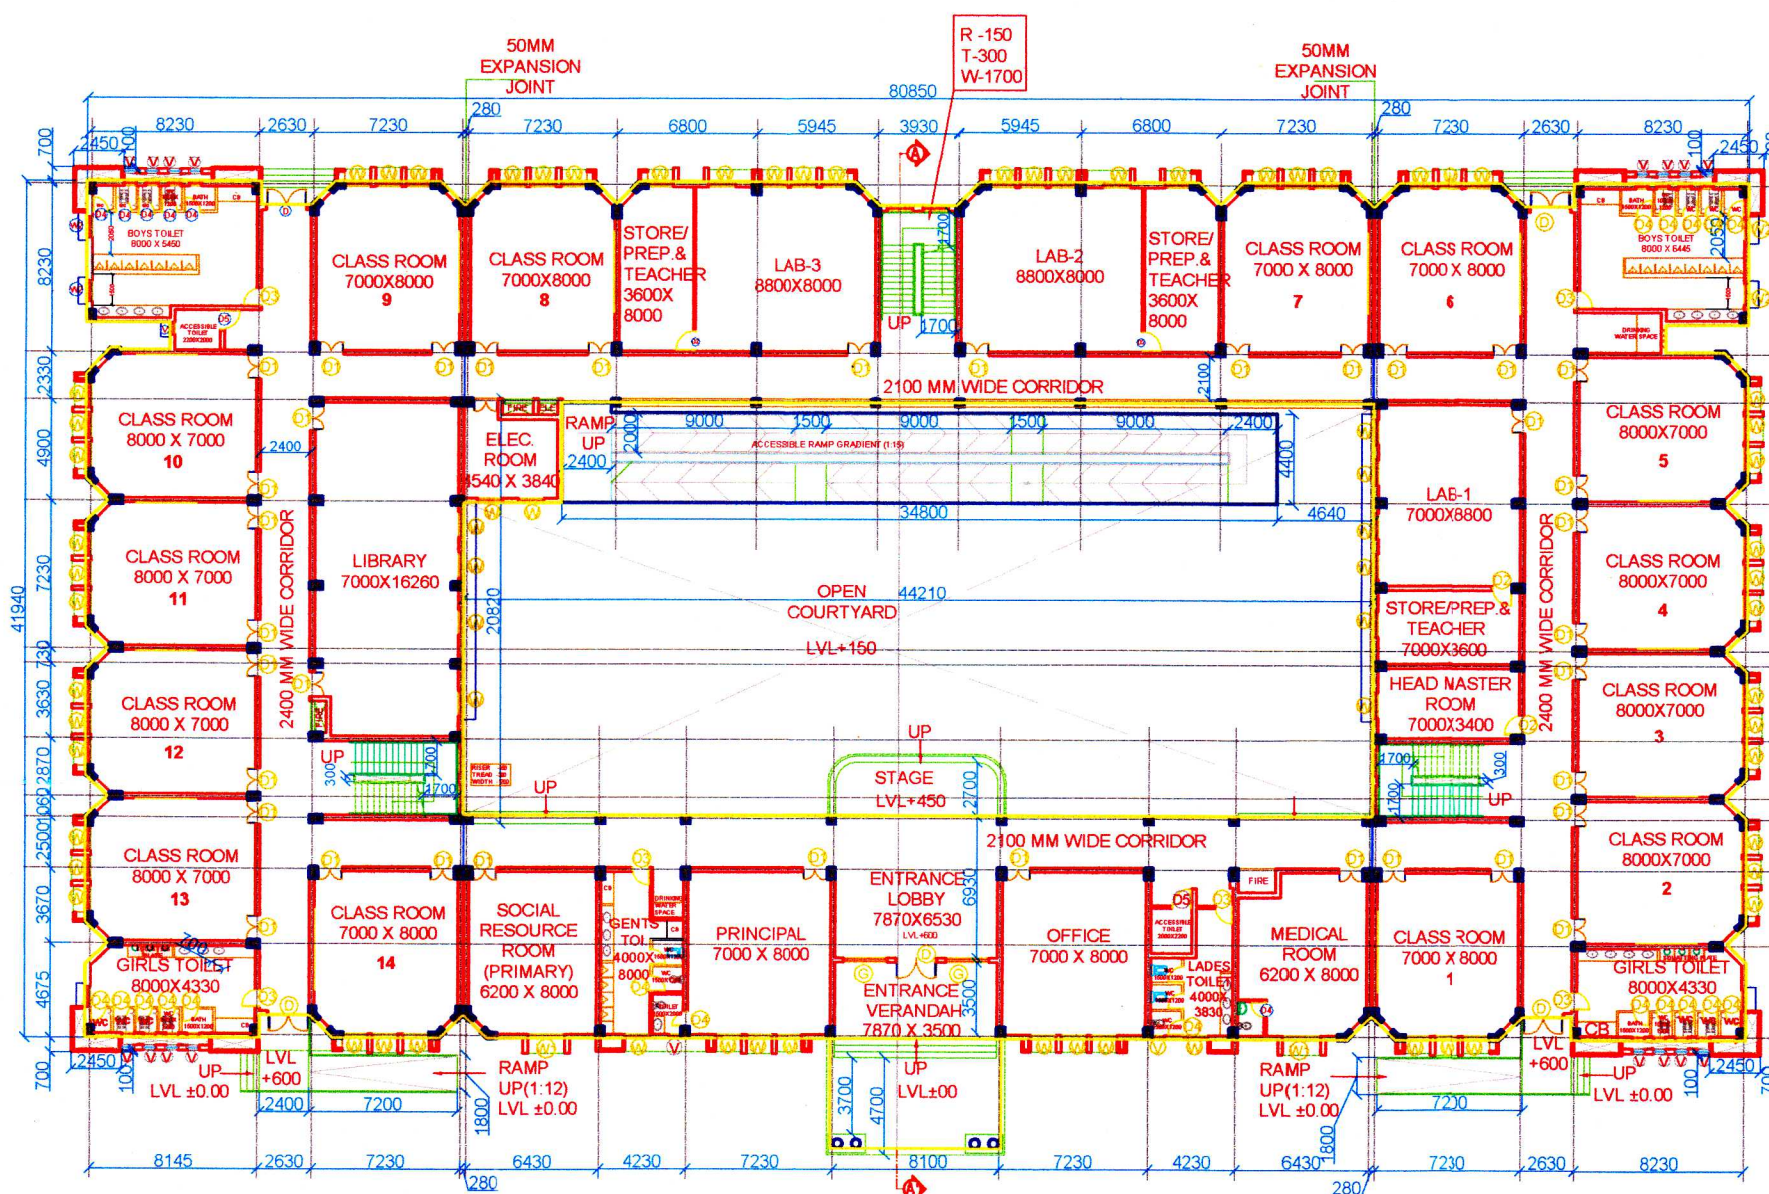
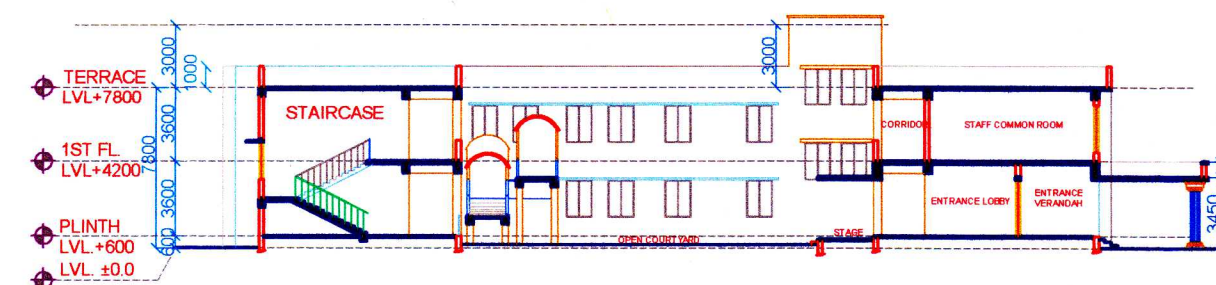


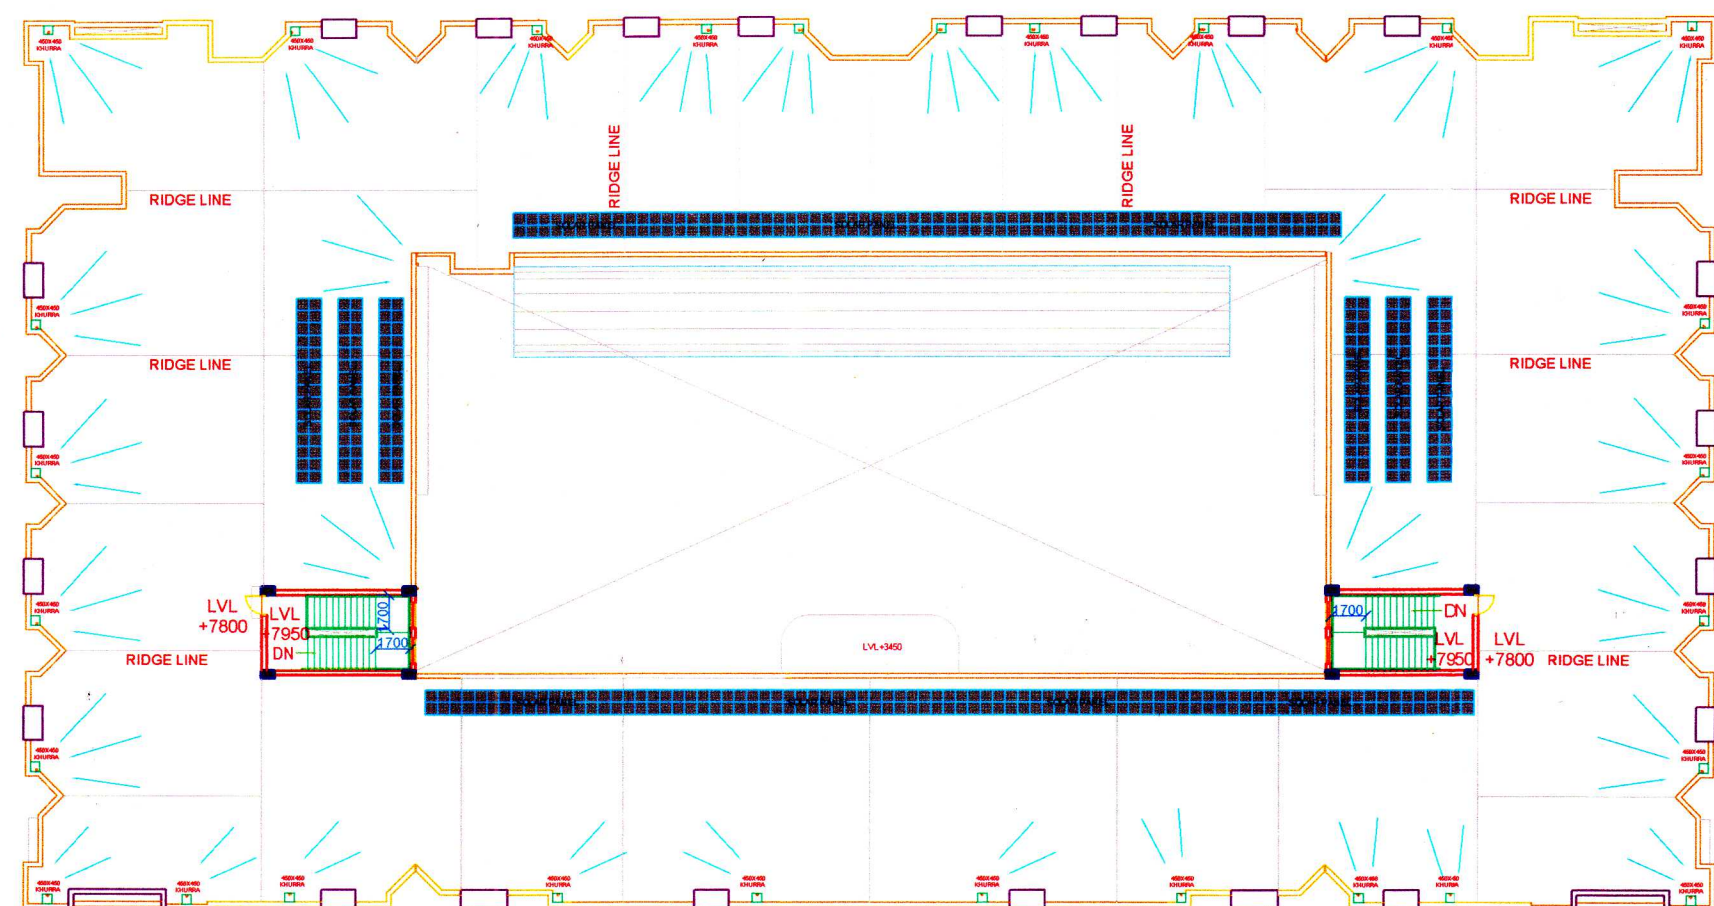

SANCTION TEXT

Permission Granted Subject to
Conditions Contained in letter
No. 9315 Dt. 31-07-2024
Valid till Dt. 30-07-2022

APPROVING AUTHORITY SIGNATURE

Assistant Town Planner
Bourkela Municipal Corporation

City Planner
Rourkela Municipal Corporation

DOOR & WINDOW SCHEDULE			
SL. NO.	TYPE	SIZE	DESCRIPTION
1	D	2.00 X 2.13	PANELLED DOOR
2	D1	1.20 X 2.13	PANELLED DOOR
3	D2	1.00 X 2.13	PANELLED DOOR
4	D3	0.90 X 2.13	PANELLED DOOR
5	D4	0.80 X 2.13	PANELLED DOOR
6	W	1.25 X 1.90	MS. GLAZED WINDOW
7	W1	1.22 X 1.90	MS. GLAZED WINDOW
8	G	2.10 X 1.90	MS. GLAZED WINDOW
9	V	0.61 X 0.61	MS. GLAZED VENTILATOR

AREA STATEMENT :-				
AREA AND BUILDING PARAMETERS				
PLOT AREA AS PER ROR - 7.50 Ac. (326699.90 SQ. FT. - 30351.42 SQ.M.)				
ACTUAL PLOT AREA				30351.42 SQ.M. (7.50 Ac.)
<u>SCHOOL BUILDING</u>				
FLOOR	BUILT UP AREA	FLOOR AREA	FLOOR HEIGHT	
GROUND FLOOR AREA	2671.18 SQ.M	2671.18 SQ.M	3.60 M	
FIRST FLOOR AREA	2451.14 SQ.M	2451.14 SQ.M	3.60 M	
TOTAL FLOOR AREA	5122.30 SQ.M	5122.30 SQ.M	7.80 M	

CLIENT -

3	REGISTRAR	EXECUTIVE ENGINEER
	MIT, ROURKELA	CPWD, ROURKELA
DRAWING TITLE		
PROPOSED G+1 SCHOOL 2 NOS. OF S+4 STAGE		

राष्ट्रीय प्रौद्योगिकी संस्थान, राउरकेला
National Institute of Technology, Rourkela

Executive Engineer-Rourkela
CPWD, NIT Campus
Rourkela (Odisha) PIN-769008

PROPOSED +G+1 SCHOOL, 2 NOS. OF S+4 STAFF
QUARTER & SINGLE FLOOR PRINCIPAL'S HOUSE
RESIDENTIAL BUILDING AND SINGLE FLOOR MULTIPURPOSE
HALL PLAN OF KENDRA VIDYALAYA, NIT CAMPUS
REPRESENTED AS REGISTRAR ROHAN DHIMAN OVER
PLOT NO.-154(p), 153(p), 155(p), 158(p), KHATA NO.-25/24,
MOUZA- R.T.U.-30(KA), P.S.- JHIRPANI, TAHASIL-ROURKELA
DIST.- SUNDARGARH, ODISHA

G+1 SCHOOL BUILDING
DRAWING NO.-KV/NJT ROURKELA/SD/03

Dr. RAJENDRA NATH MISRA
Govt. Registered Civil Engineer
Regd. No.-RTP/DTP (C.ER-0422017)
Raj Kumar Agarwal
ARCHITECT
P. No. CA/17940



ADHARSHIL
architects & engineers
P.H.-2400265(O),
GD - 24, RCMS COMPL.
MOBILE NO:- 94370412
STICHOWK BOURKE