
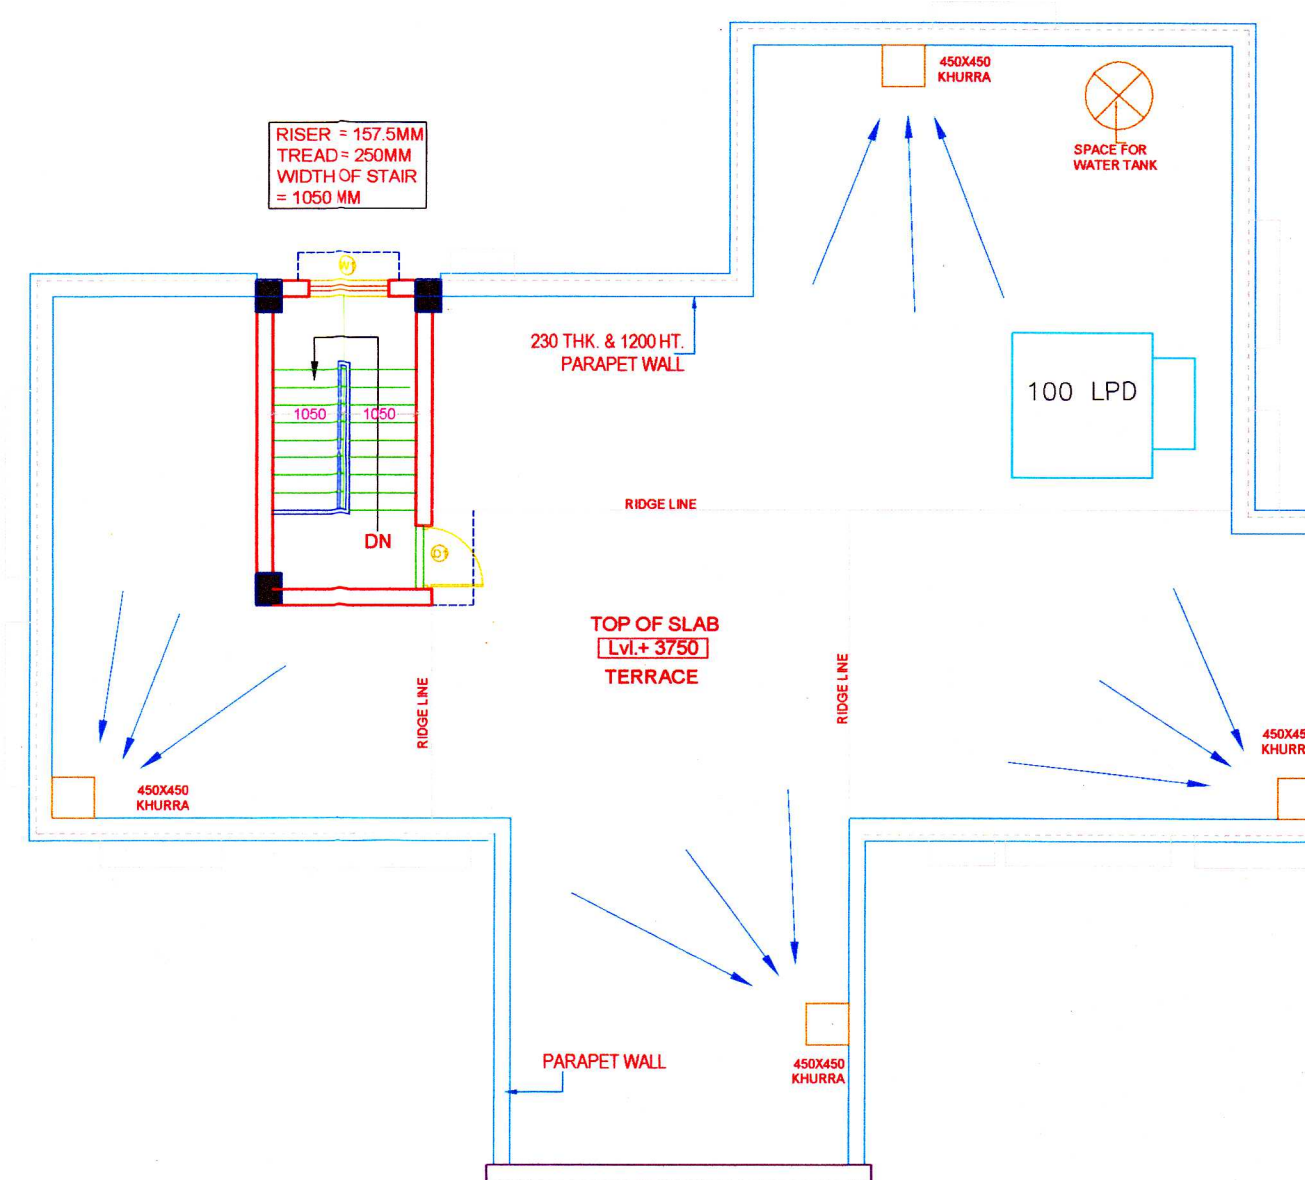
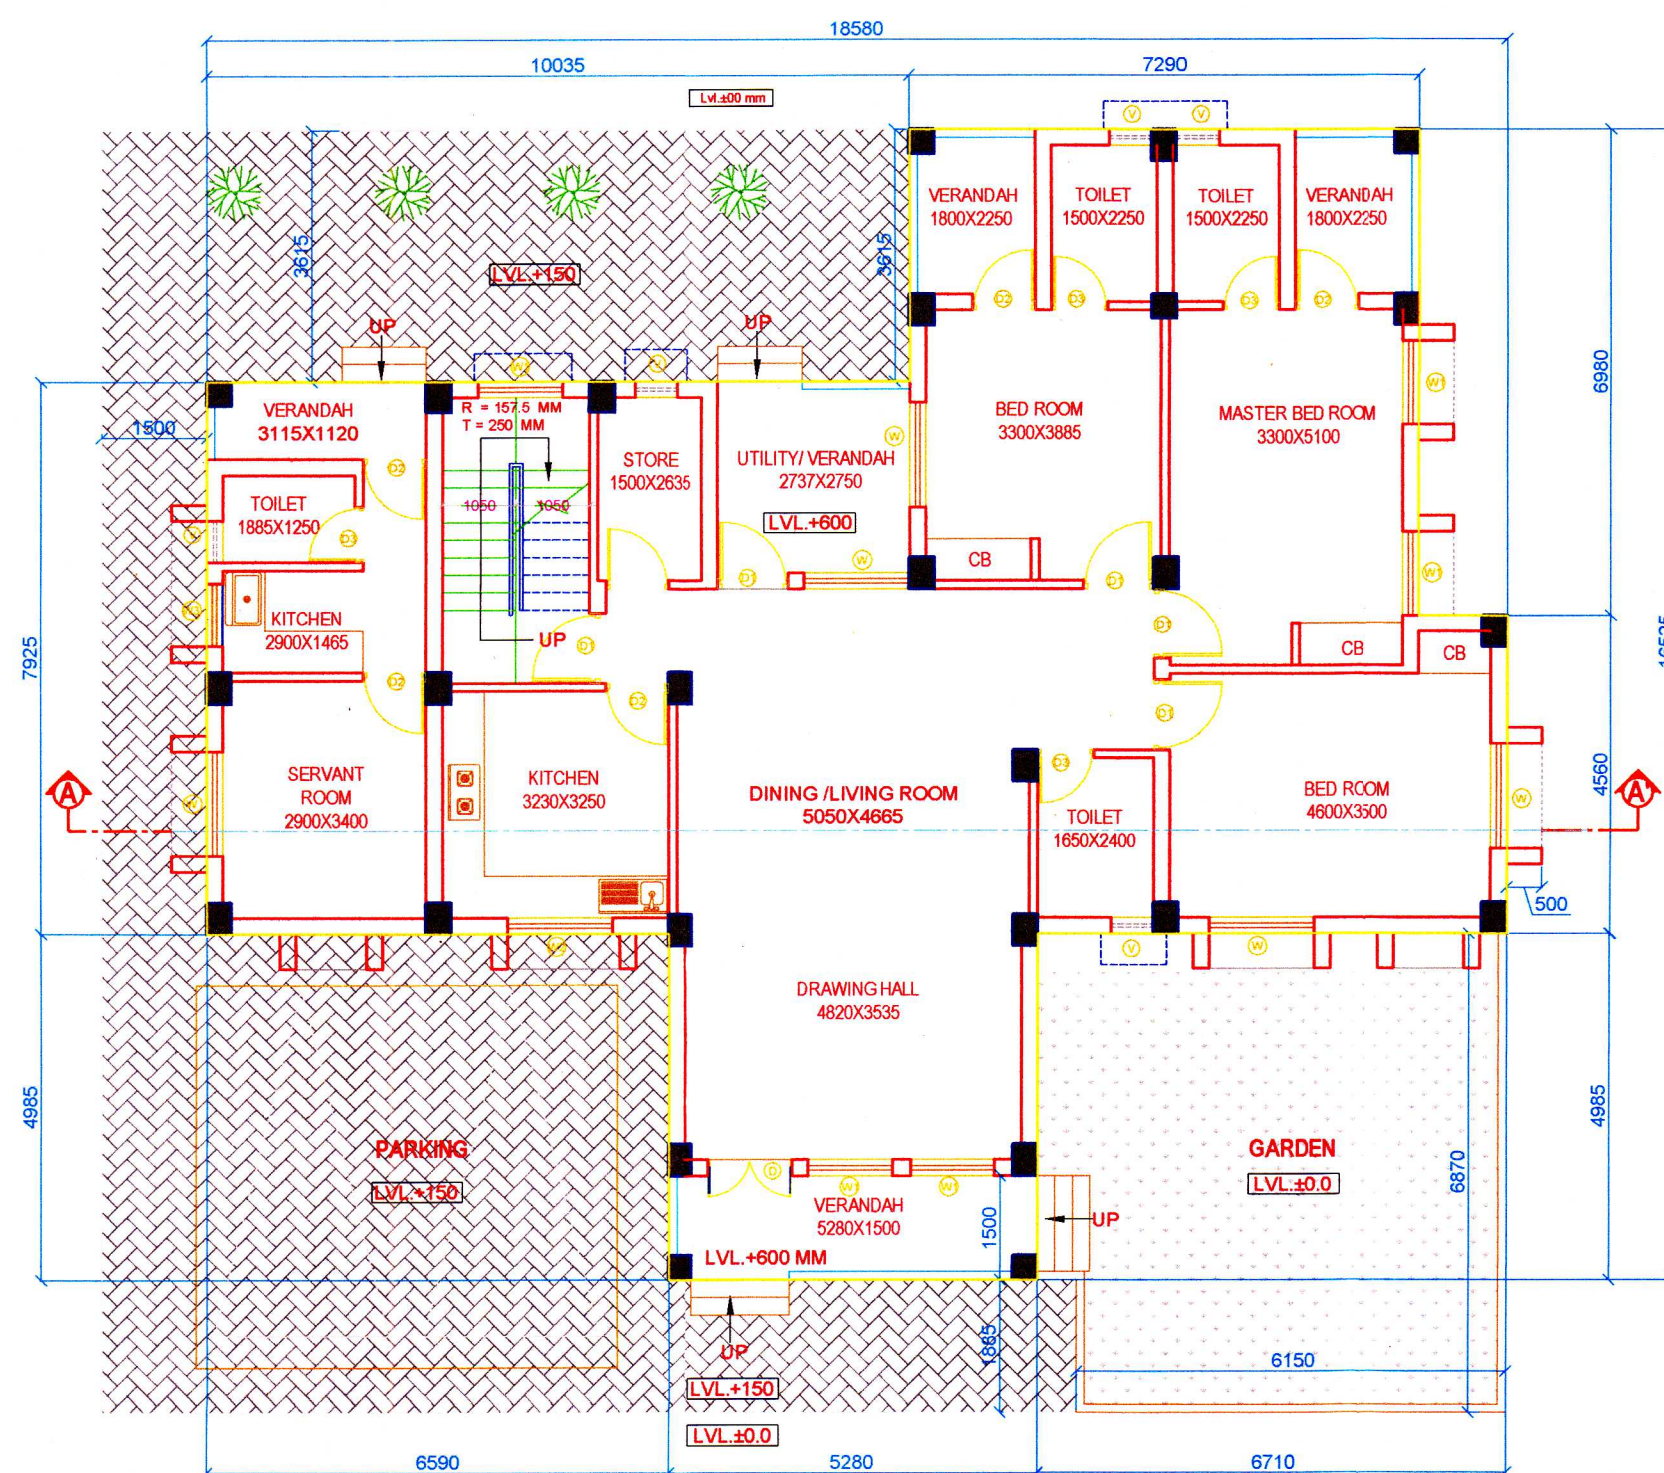
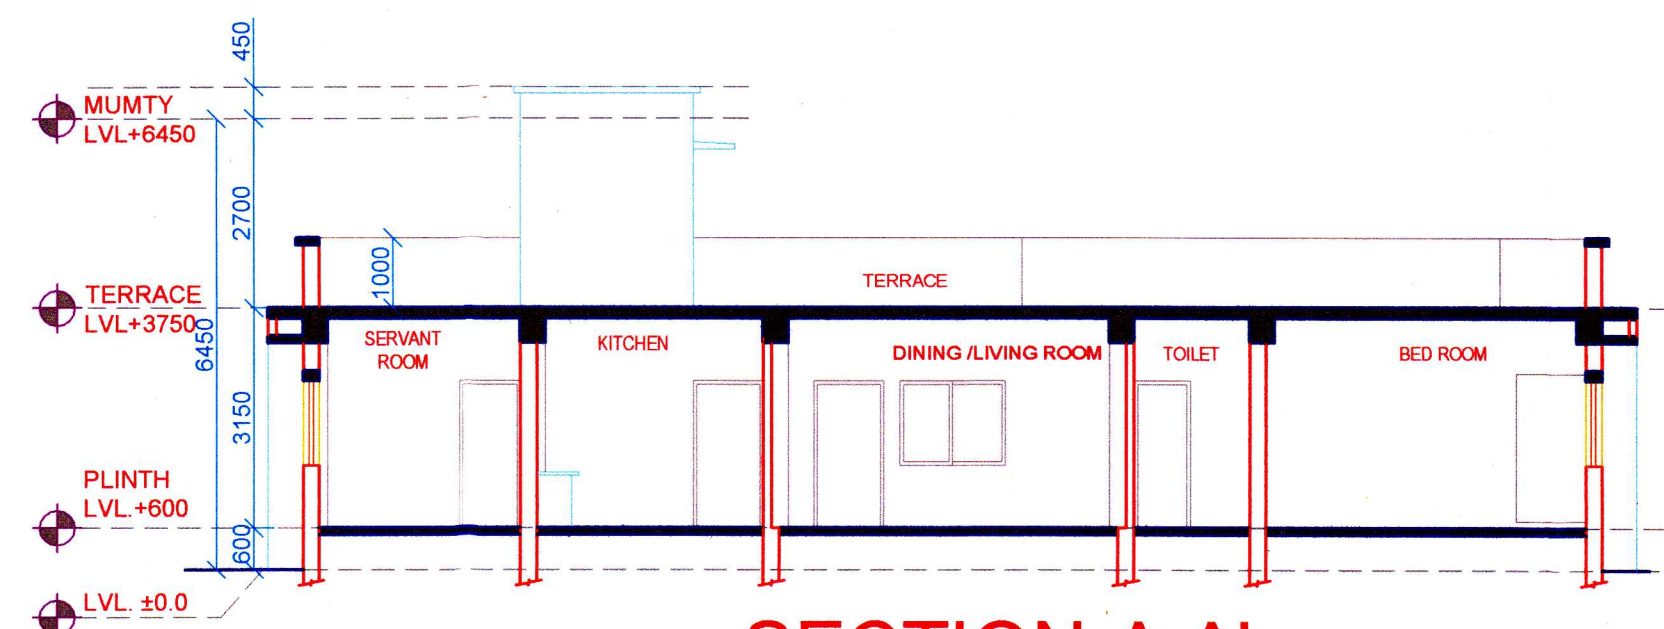


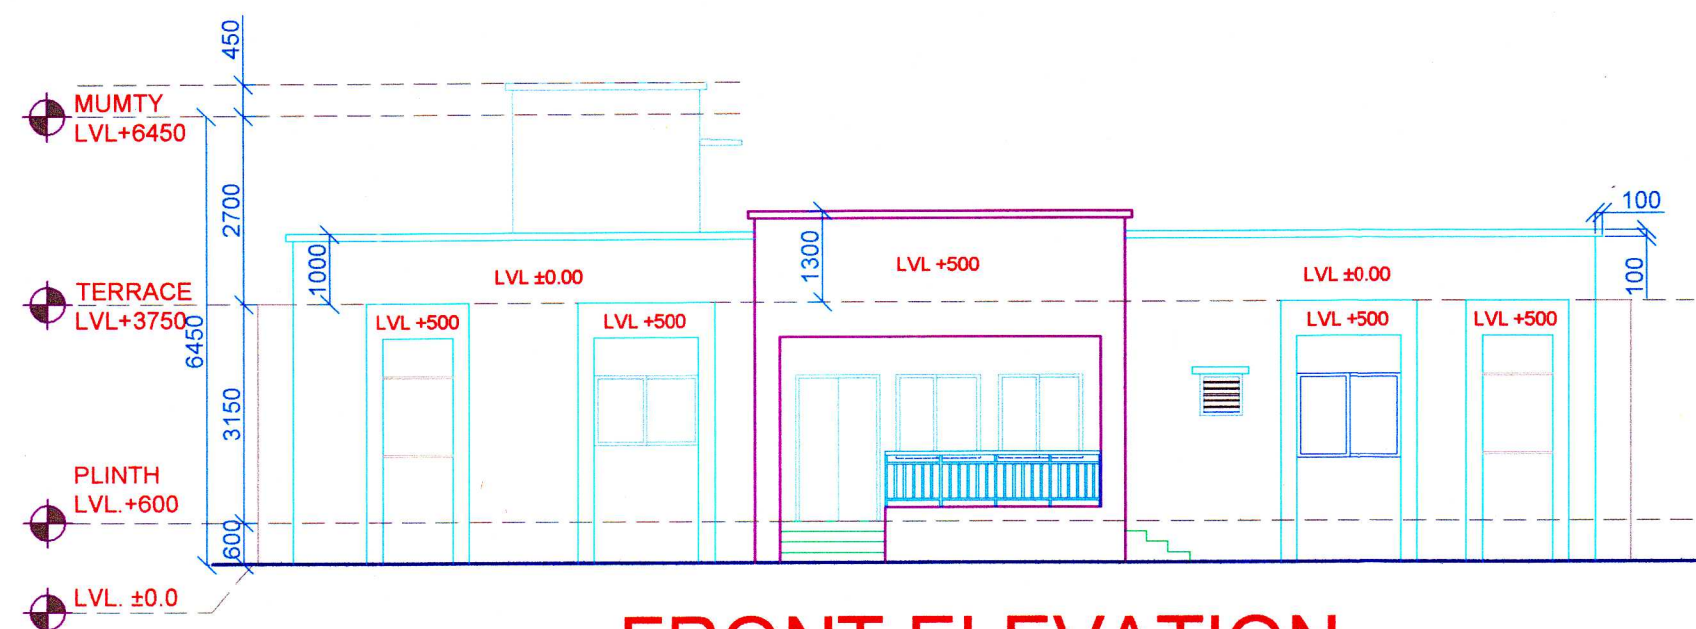

SANCTION TEXT

Permission Granted Subject to
Conditions Contained in letter
No. 9315 Dt. 31-07-2024
Valid till Dt. 30-07-2027

APPROVING AUTHORITY SIGNATURE _____

Assistant Town Planner
Rourkela Municipal Corporation

City Planner
Rourkela Municipal Corporation

SL. NO.	TYPE	SIZE	DESCRIPTION
1	D	2.00 X 2.13	PANELLED DOOR
2	D1	1.24 X 2.13	PANELLED DOOR
3	D2	1.00 X 2.13	PANELLED DOOR
4	D3	0.90 X 2.13	PANELLED DOOR
5	D4	0.80 X 2.13	PANELLED DOOR
6	W	1.25 X 1.90	MS. GLAZED WINDOW
7	W1	1.23 X 1.90	MS. GLAZED WINDOW
8	G	2.10 X 1.90	MS. GLAZED WINDOW
9	V	0.81 X 0.61	MS. GLAZED VENTILATOR

AREA STATEMENT :

AREA AND BUILDING PARAMETERS

PLOT AREA AS PER ROR -7.50 Ac. (326699.90 Sft. - 30351.42 SQM.)

ACTUAL PLOT AREA	30351.42 SQM (7.50 AC.)
------------------	----------------------------

TYPE-V - PRINCIPAL'S RESIDENCE

FLOOR	BUILT UP AREA	FLOOR AREA	DWELLING UNIT	FLOOR HEIGHT
GROUND FLOOR AREA	195.65 SQM	195.65 SQM	1 NO.	3.15 M
TOTAL FLOOR AREA	195.65 SQM	195.65 SQM	1 NO.	3.15 M

CLIENT -

राष्ट्रीय National	कुलसचिव Registrar	EXECUTIVE ENGINEER CPWD, ROURKELA
	प्रौद्योगिकी कौशल, राउरकेला Institute of Technology, Rourkela	Executive Engineer-Rourkela CPWD, NIT Campus
	DRAWING TITLE PROPOSED 8+1 SCHOOL, 2 NOS. OF 5+1 SCHOOL PARTURTA, SINGLE FLOOR PRINCIPAL'S HOUSE Rourkela (Odisha) PIN-769005	

DRAWING TITLE	
PROPOSED G+1 SCHOOL, 2 NOS. OF S+4 STAFF QUARTER & SINGLE FLOOR PRINCIPAL'S HOUSE	

RESIDENTIAL BUILDING AND SINGLE FLOOR MULTIPURPOSE
HALL PLAN OF KENDRA VIDYALAYA, NIT CAMPUS
REPRESENTED AS REGISTRAR ROHAN DHIMAN OVER
PLOT NO.-154(p), 153(p), 155(p), 156(p), KHATA NO.-25/24 ,
MOUZA- R.T.U.-30(Ka) , P.S - JHIRPANI , TAHASIL-ROURKELA ,
DIST.- SUNDARGARH , ODISHA

TYPE-V - PRINCIPAL'S RESIDENCE
DRAWING NO.-KV/NIT ROURKELA/SD/02

Dr. RABINDRA NATH MISRA
Govt. Registered Civil Engineer
Regd. No.-RTP/DTP (C.ER-042/2017)

DR. RABINDRA NATH MISHRA
GOVT. REGISTERED CIVIL ENGINEER
REGD. NO. - RTP/DTP (C.ER) - 042/24
SIGN OF TECH. PERSON

ADHARSHIL
architects & engineers
P.H.-2400265(O),
GD-24, RCMS COMPL
MOBILE NO: 9437041212
S.T.J CHOWK, BOURKE