
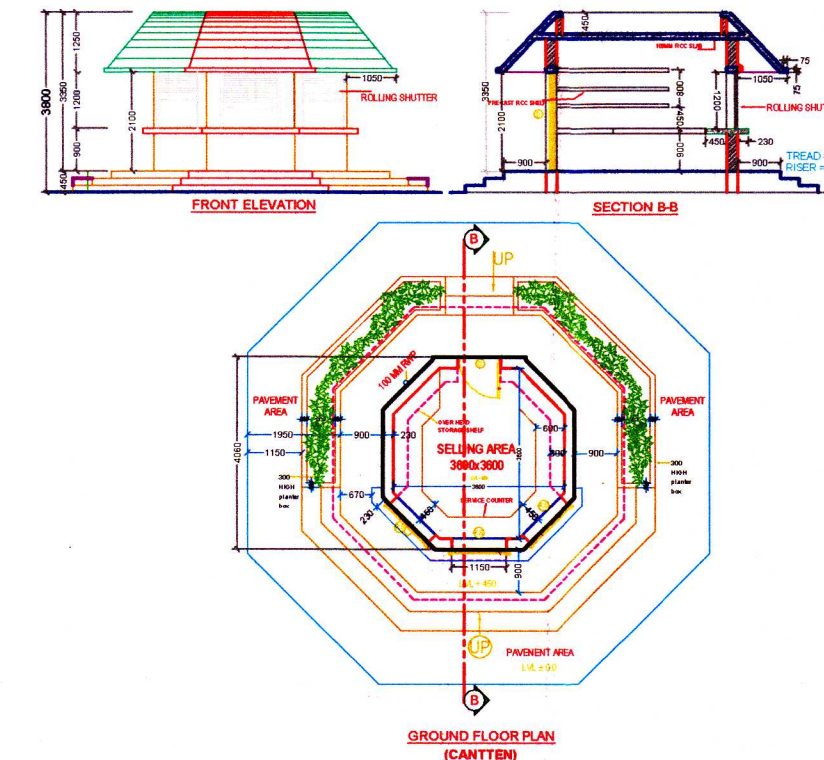
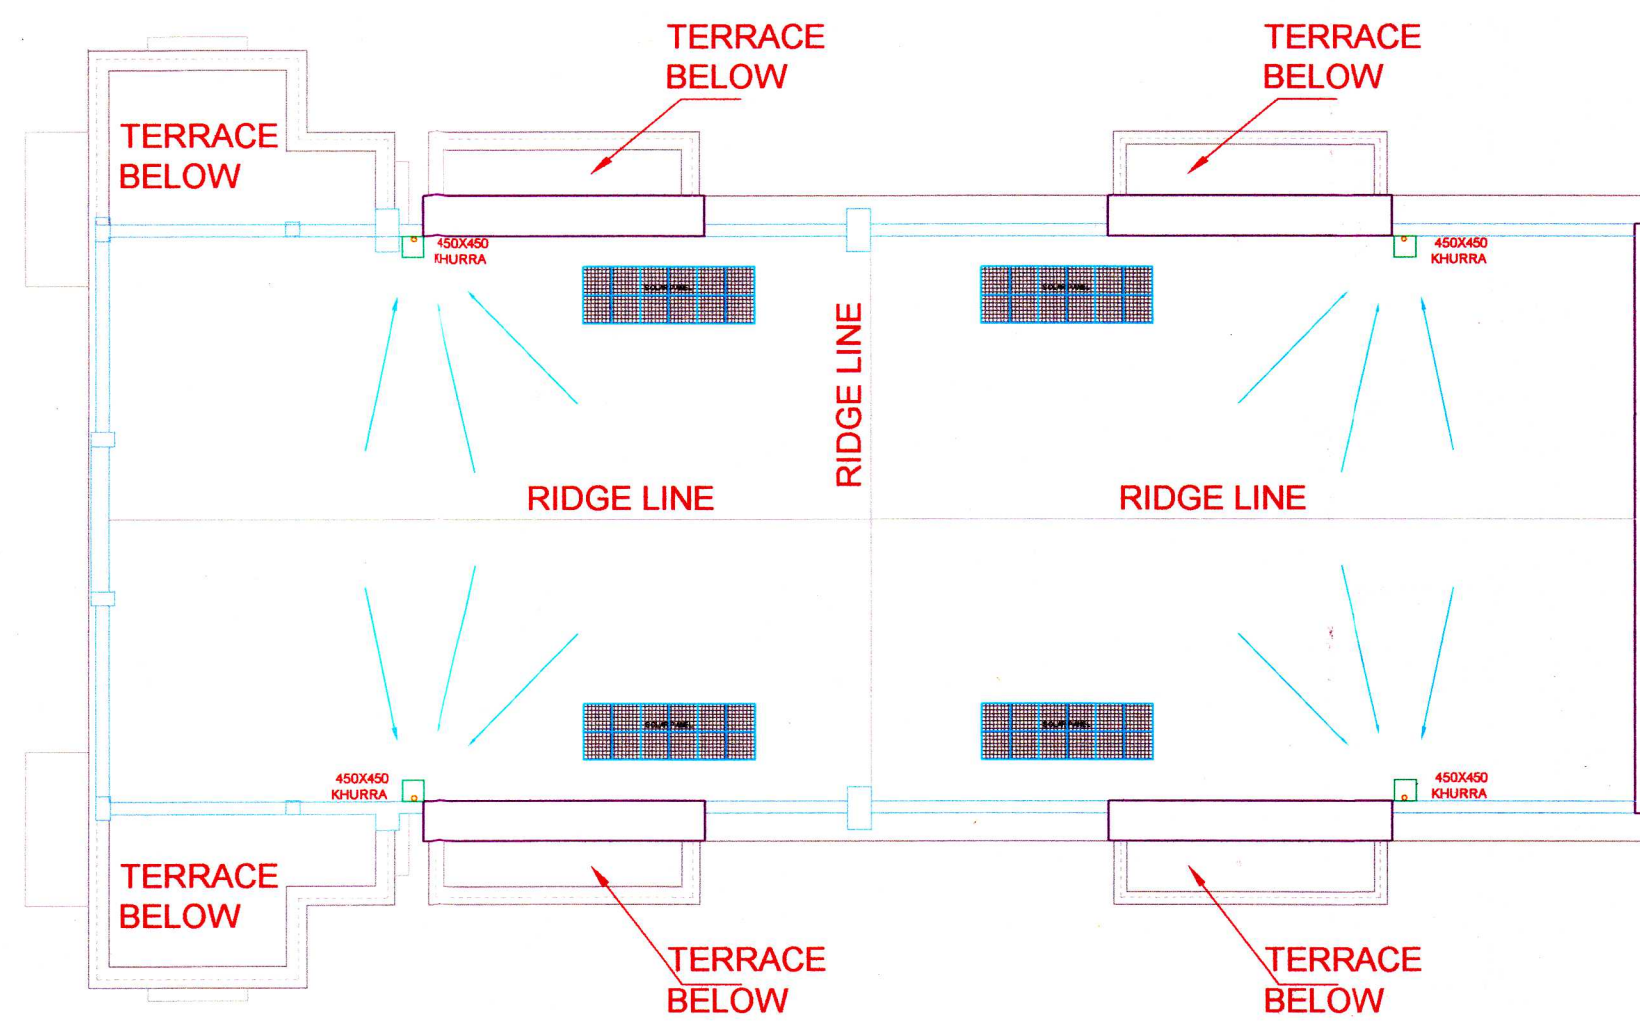
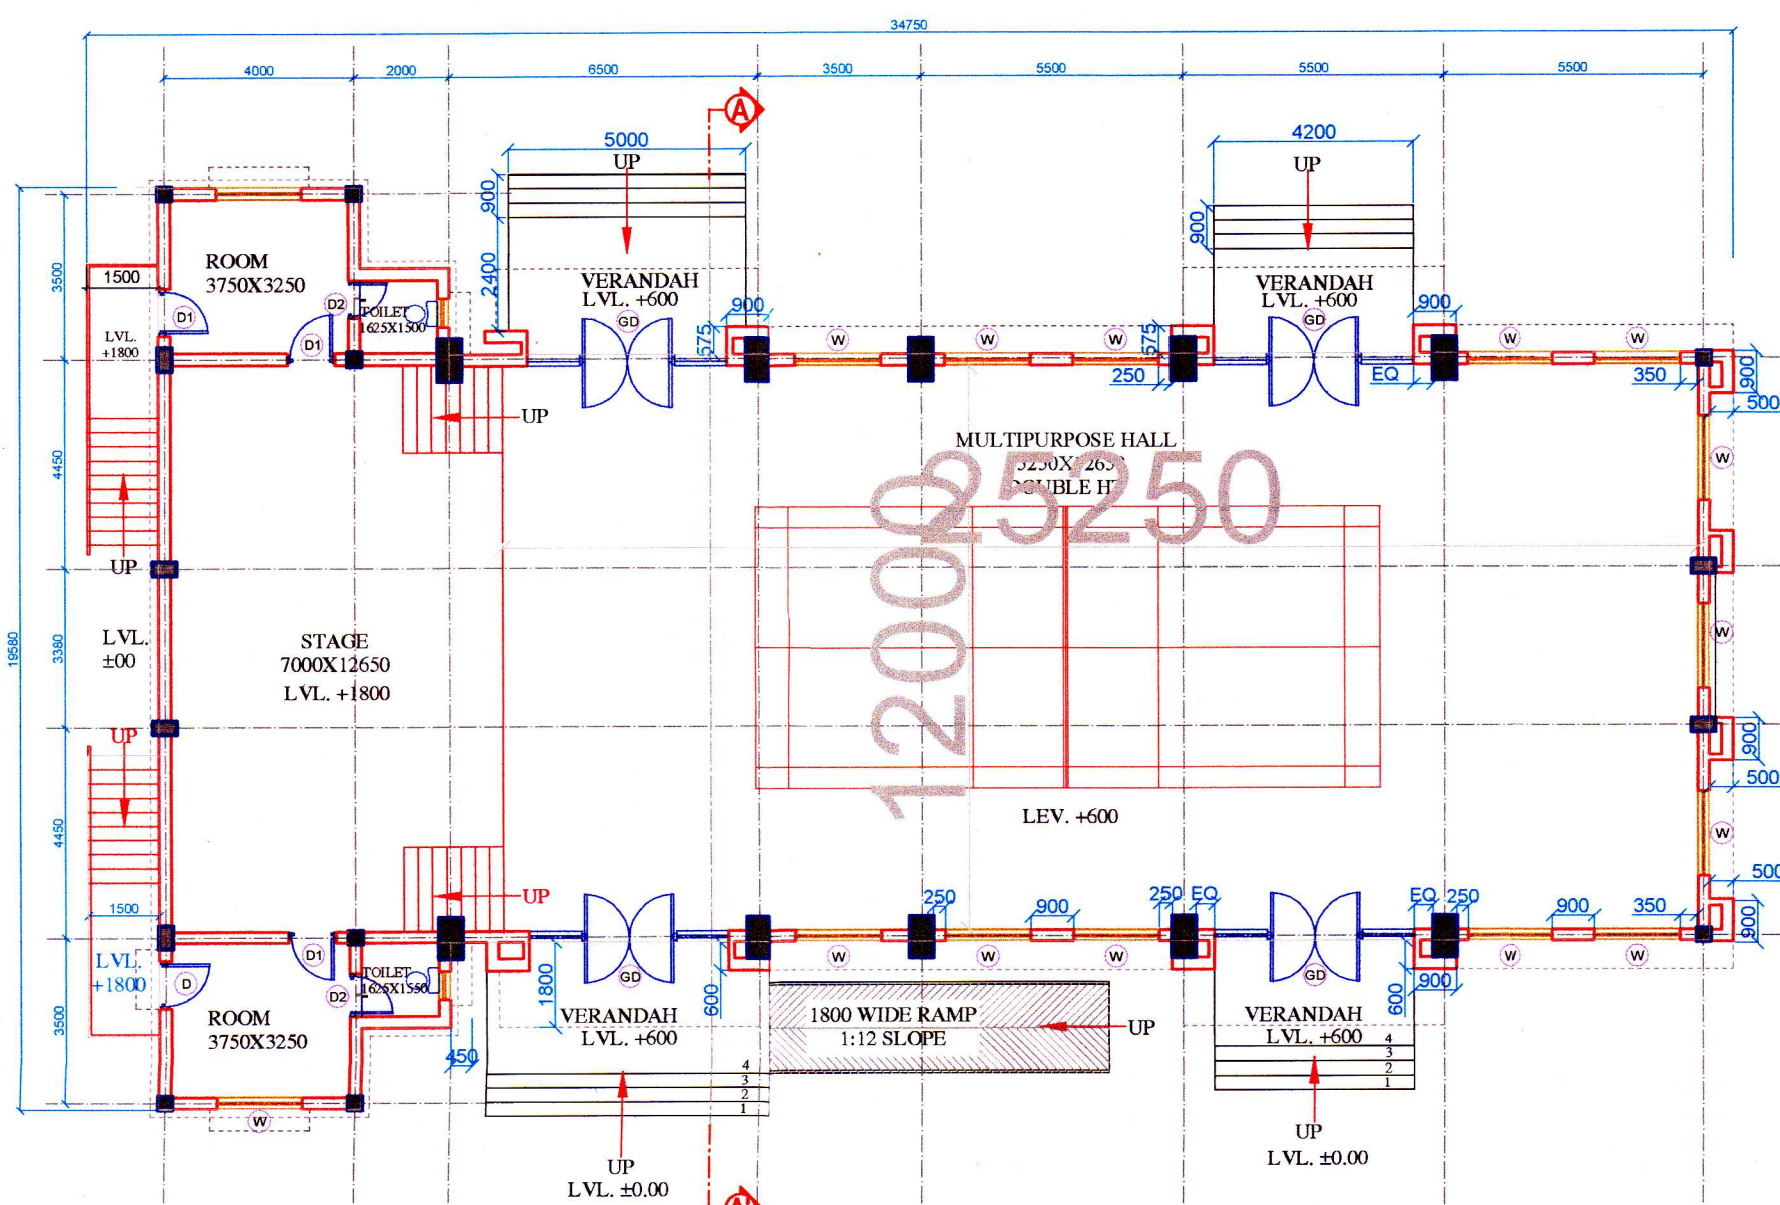


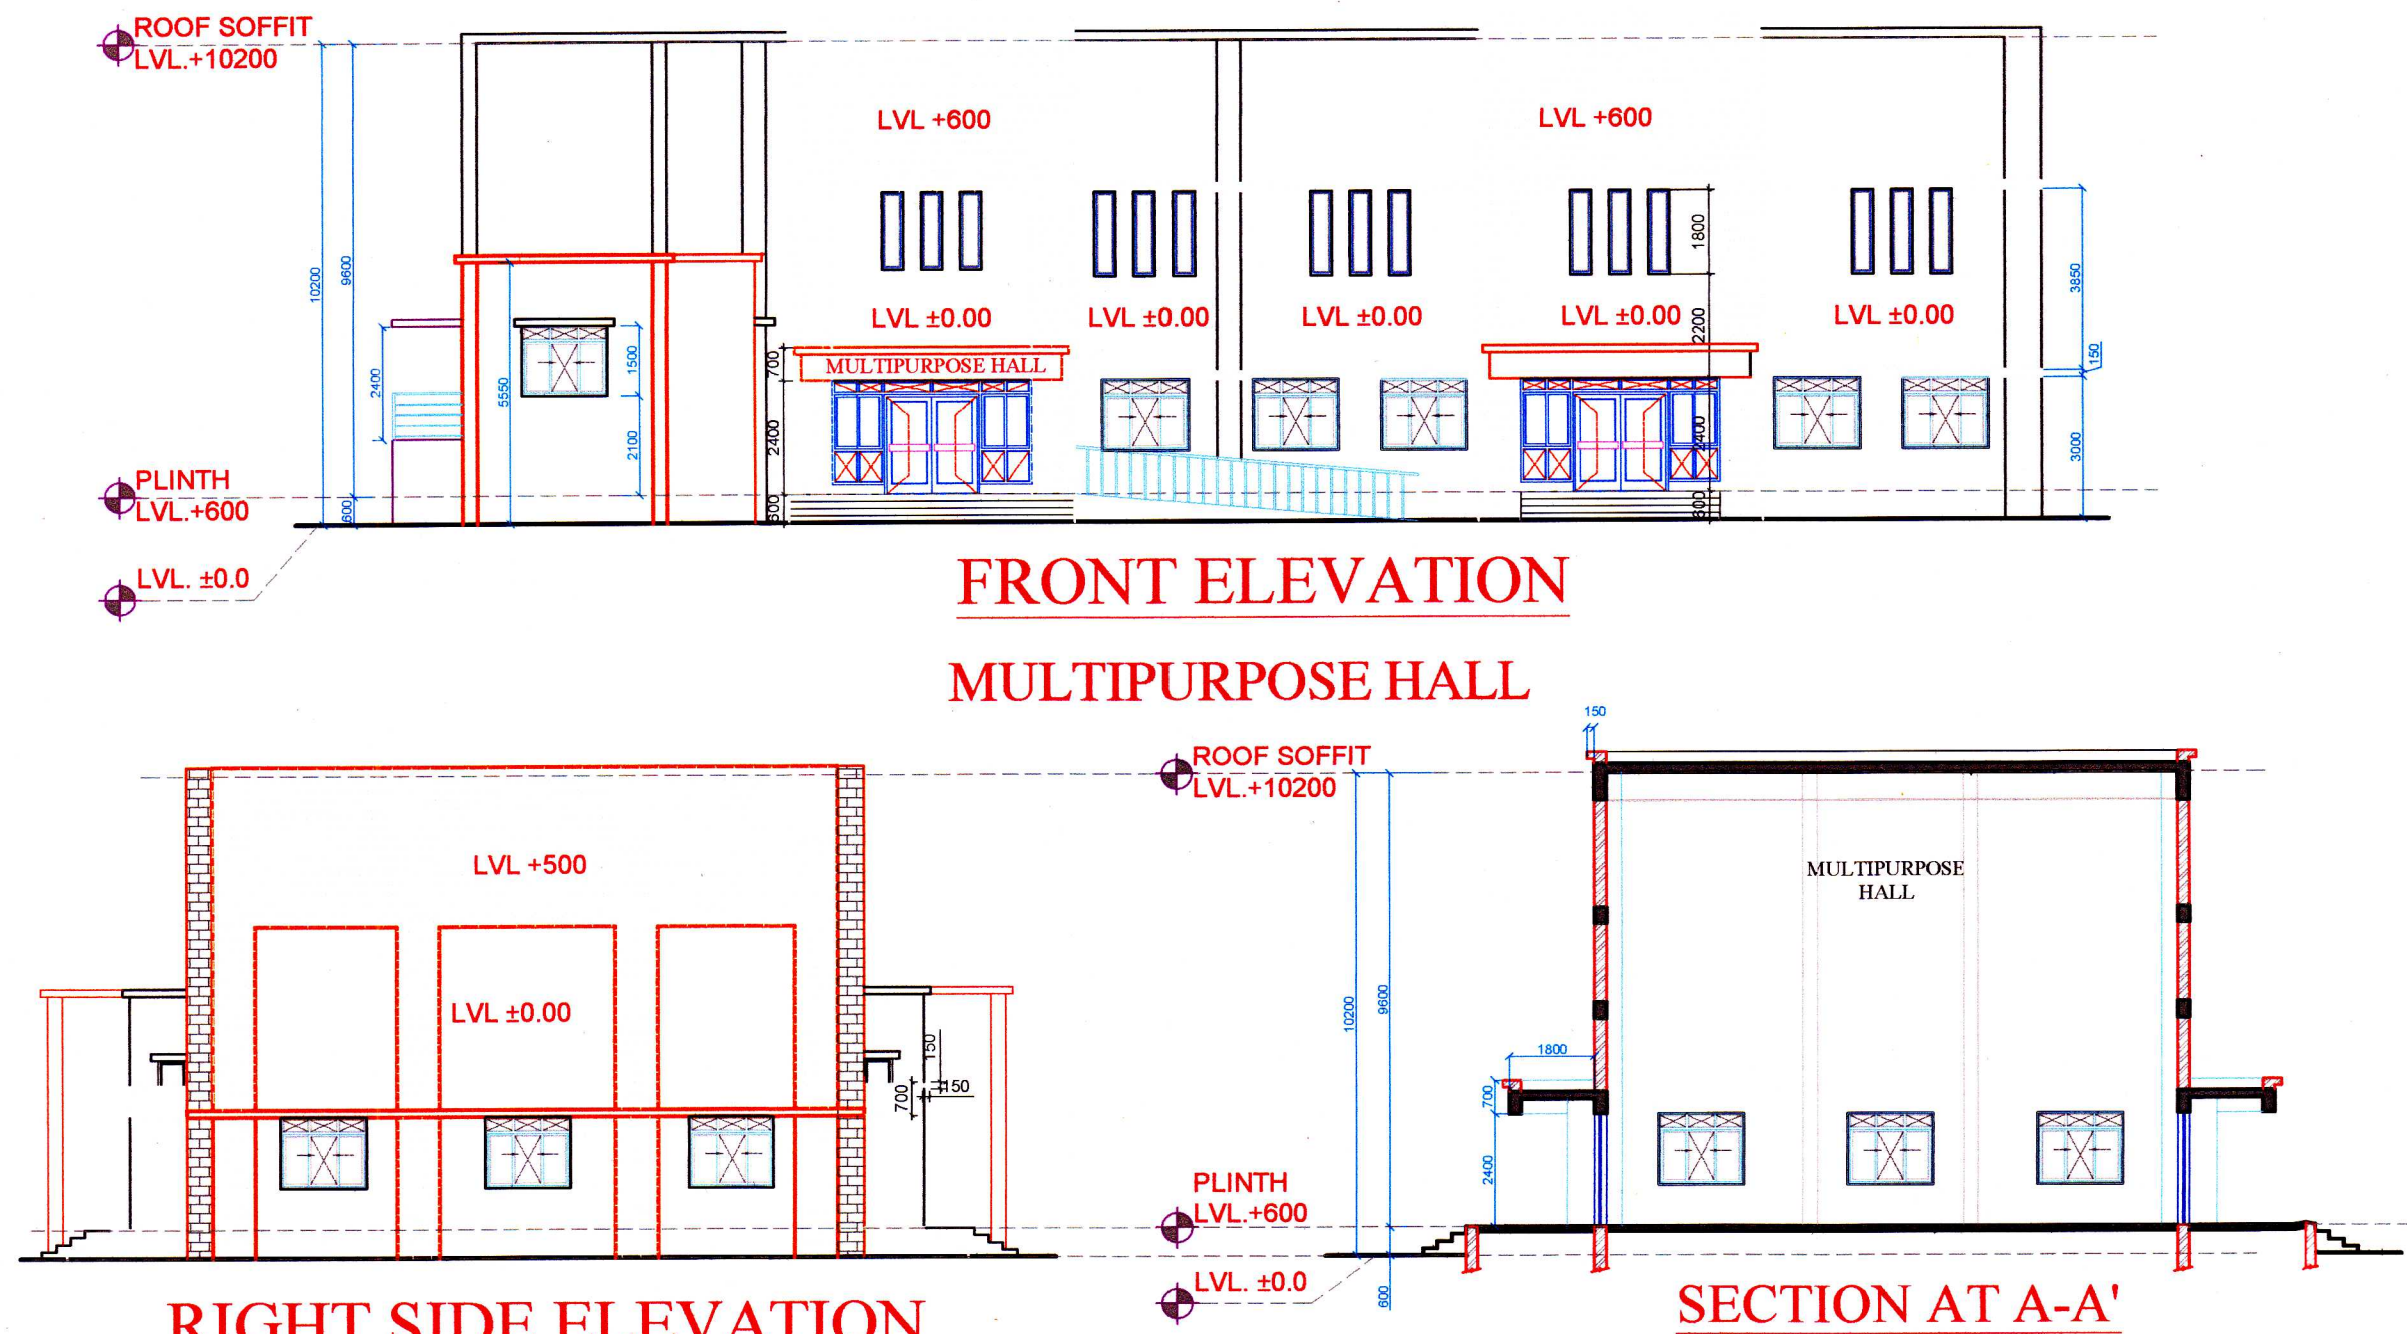

SANCTION TEXT

Permission Granted Subject to Conditions Contained in letter No. 9315 Dt. 31-07-2024 Valid till Dt. 30-07-2027

APPROVING AUTHORITY SIGNATURE

Assistant Town Planner
Rourkela Municipal Corporation

City Planner
Rourkela Municipal Corporation

DOOR & WINDOW SCHEDULE

SL. NO.	TYPE	SIZE	DESCRIPTION
1	D	2.00 X 2.13	PANELLED DOOR
2	D	2.00 X 2.13	PANELLED DOOR
3	D	1.00 X 2.13	PANELLED DOOR
4	D	1.00 X 2.13	PANELLED DOOR
5	D	0.80 X 2.13	PANELLED DOOR
6	W	1.25 X 1.80	MS GLAZED WINDOW
7	W	1.25 X 1.80	MS GLAZED WINDOW
8	G	2.10 X 1.80	MS GLAZED WINDOW
9	V	0.81 X 0.81	MS GLAZED VENTILATOR

AREA STATEMENT :-

AREA AND BUILDING PARAMETERS

PLOT AREA AS PER ROR - 7.50 AC. (326699.90 SFT - 30351.42 SQM.)

ACTUAL PLOT AREA

MULTI PURPOSE HALL

FLOOR	BUILT UP AREA	FLOOR AREA	FLOOR HEIGHT
GROUND FLOOR AREA	448.08 SQM	448.08 SQM	10.20 M
TOTAL FLOOR AREA	448.08 SQM	448.08 SQM	10.20 M

CANTINEEN

FLOOR	BUILT UP AREA	FLOOR AREA	FLOOR HEIGHT
GROUND FLOOR AREA	32.87 SQM	32.87 SQM	3.80 M
TOTAL FLOOR AREA	32.87 SQM	32.87 SQM	3.80 M

CLIENT -

REGISTERED ARCHITECT

EXECUTIVE ENGINEER

Dr. RABINDRA NATH MISHRA
Govt. Registered Civil Engineer
Regd. No.-RTP/DT (C.E.R-042204)

Kumar Agarwal
ARCHITECT
Regd. No. CA/17940

ADHARSILA
architects & engineers
P.L. DHARMAK
GD - 24, RCMS COMPLEX
MOBILE NO: 9437441215
S.T. CHOW, ROURKELA-4