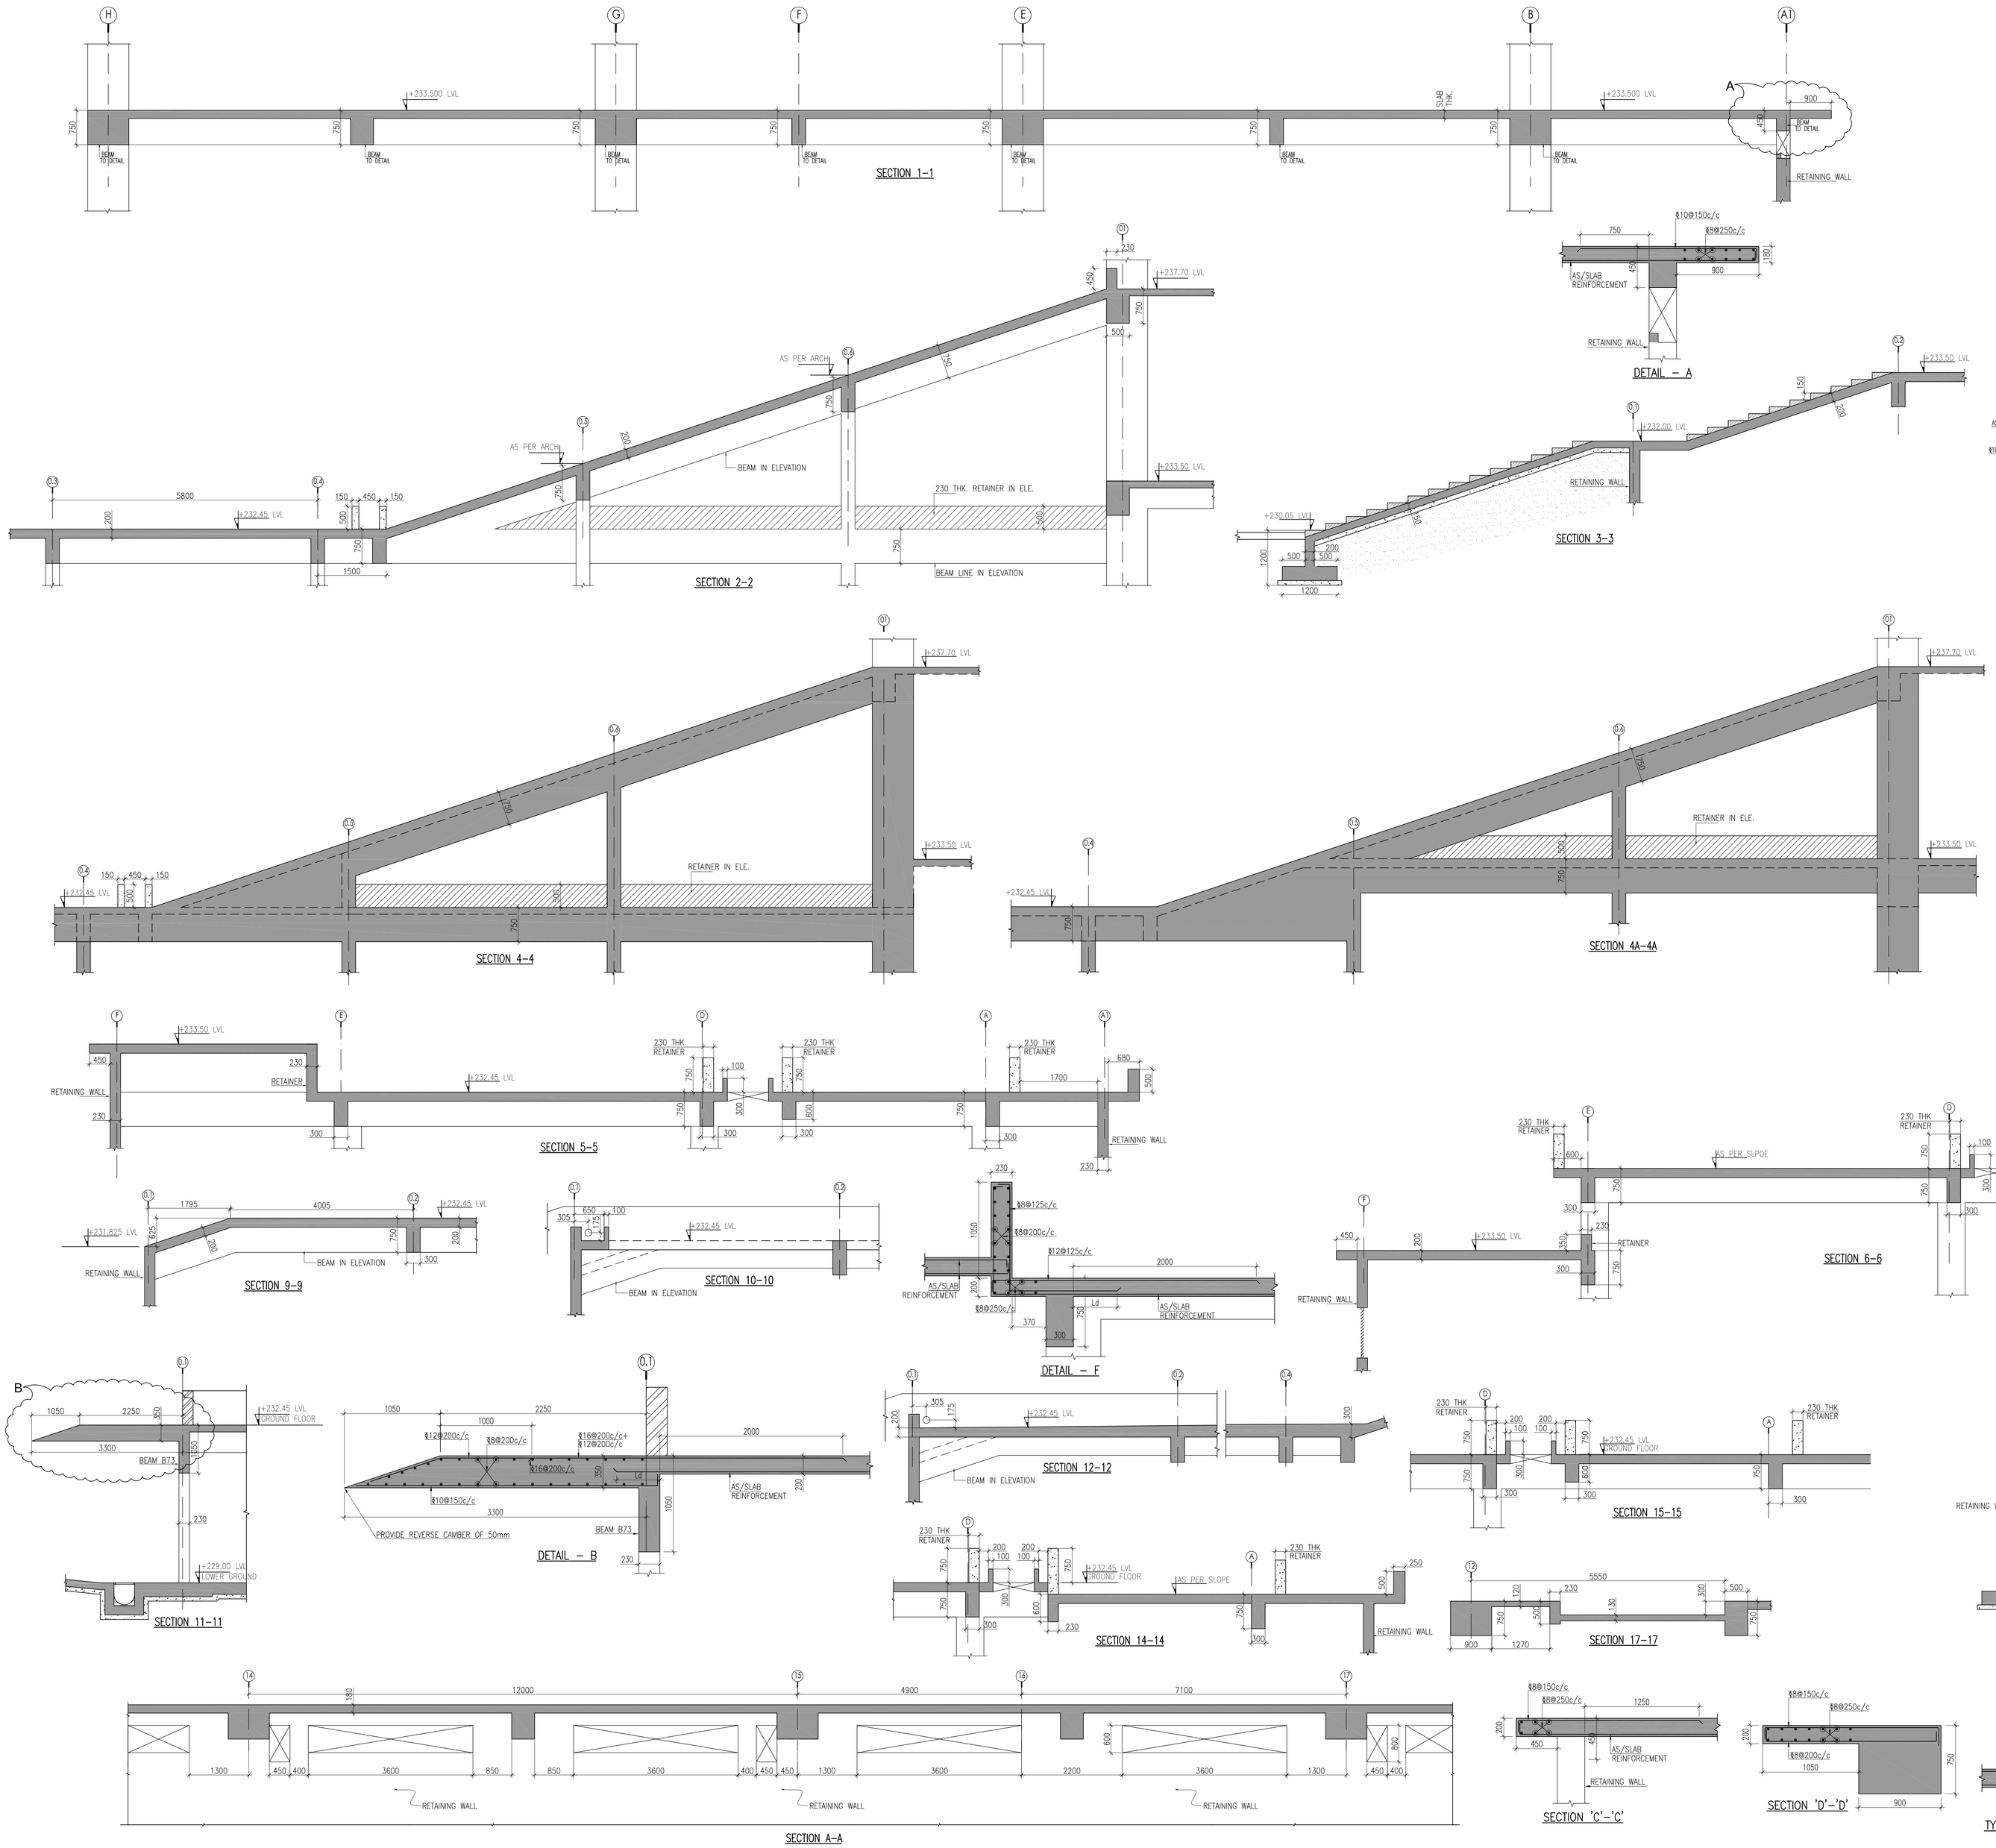

NOTES :-

1. ALL DIMENSIONS ARE IN MILLIMETRES
2. DO NOT SCALE ANY DIMENSION
3. READ THIS DRG. ALONG WITH ARCHITECTURAL DRG. IN CASE OF ANY DISCREPANCY BEING NOTED IT SHALL BE IMMEDIATELY BROUGHT TO THE NOTICE OF THE CONSULTANT BEFORE COMMENCING THE WORK.
4. THE CLEAR COVER SHOWN IN TABLE BELOW SHALL BE FROM THE OUTER FACE OF THE STRUCTURAL ELEMENT TO THE TIES FOR BEAMS & COLUMNS AND TO THE MAIN REINFORCEMENT FOR SLABS.

ITEM	GRADE OF CONCRETE	GRADE OF STEEL	CLEAR COVER
BEAMS	M25	Fe500	25 mm
SLABS	M25	Fe500	20 mm
COLUMNS	M40	Fe500	40 mm

REFER DRAWING NO'S:– NIT–S–GJ–101

No.	Date	By	Description
R0	11-04-2014		FOR APPROVAL

Revisions

ARCHITECTS
InFORM ARCHITECTS
#402, SECOND FLOOR, 9th MAIN ROAD
JAYANAGAR 4th BLOCK EAST
BANGALORE - 560 011
PH:FAX: 080-2627 3560/61/62
Email: projects@informarchitects.com

STRUCTURES
TECHNICAL PROJECTS CONSULTANTS PVT. LTD
HYDERABAD OFFICE:- Flat no 503, 5th floor, Srivatsava Apartments; Methodist Colony, Begumpet; Hyderabad-500016; Tel: (0091) 040-33274812
NOIDA OFFICE:- PLOT NO.16,SECTOR-63 NOIDA,U.P. Ph.: 91-120-4272720/21/22 Fax : 91-120-4272718 email : tpcnoida@gmail.com

Job Title
GOLDEN JUBILEE BUILDING
NATIONAL INSTITUTE OF TECHNOLOGY, ROURKELA

Drawing Title
SECTIONS FOR GROUND FLOOR FRAMING PLAN

Job No.		Drawing No.
Drawn: Sreedevi	Checked: Chary	NIT-S-GJ-101A
Date: 11-04-2014	Scale: 1:150,100,50	Revisions